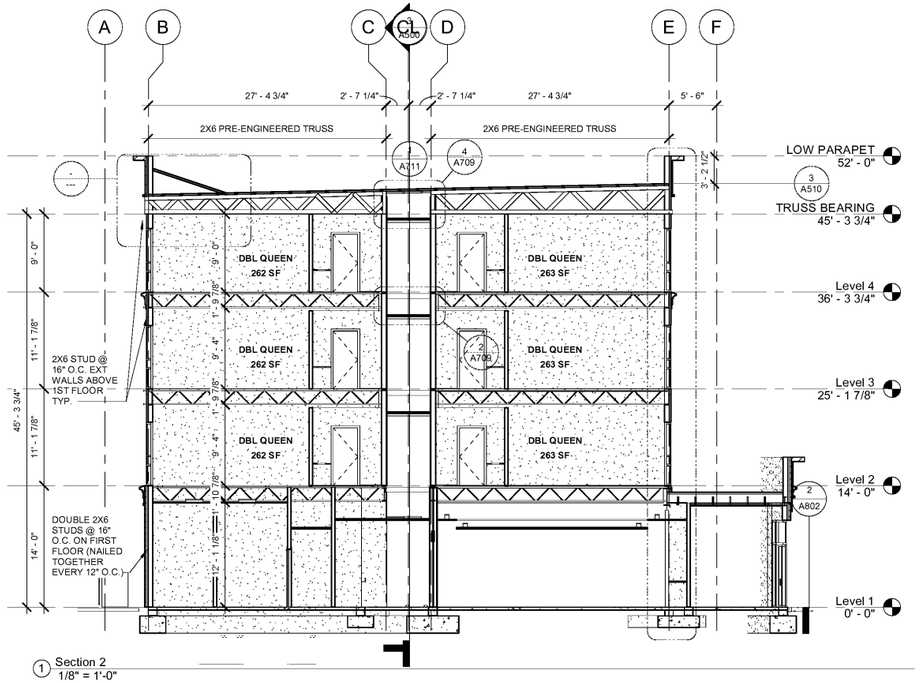

1 Section 2
1/8" = 1'-0"

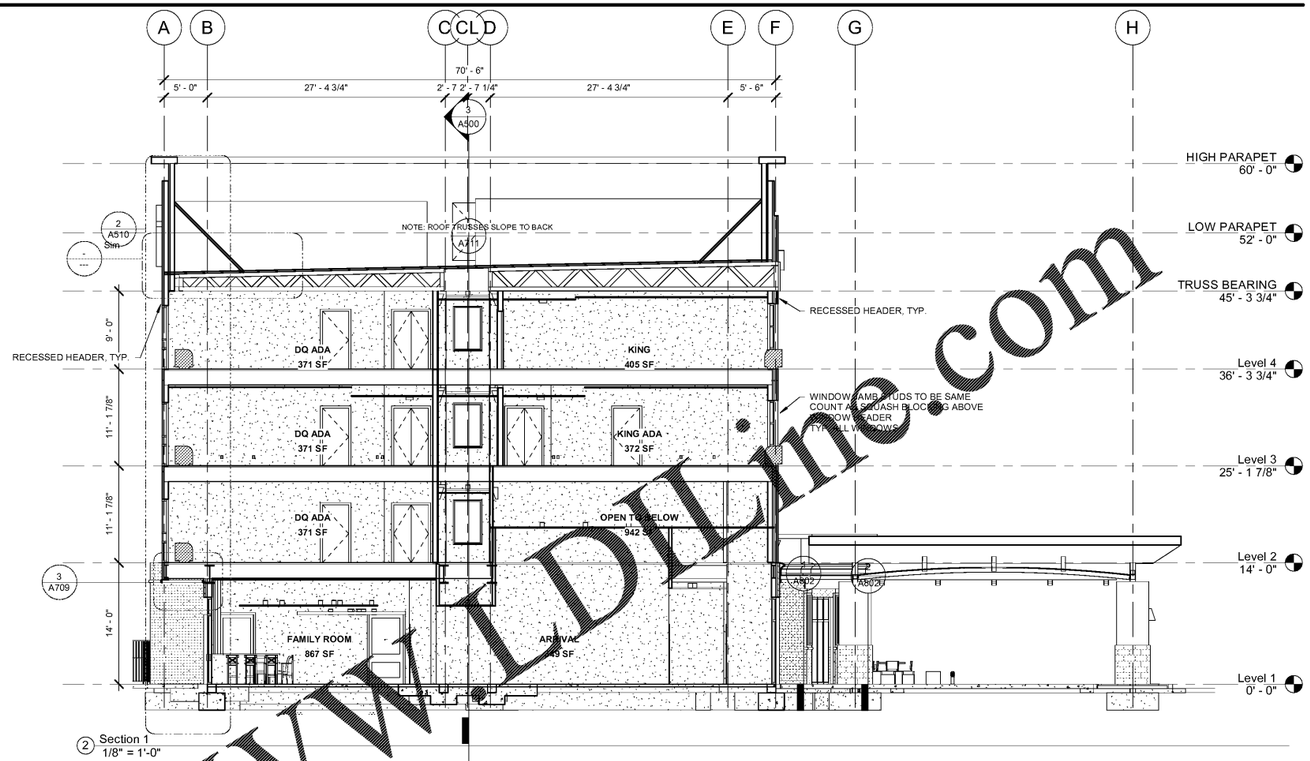

2 Section 1
1/8" = 1'-0"

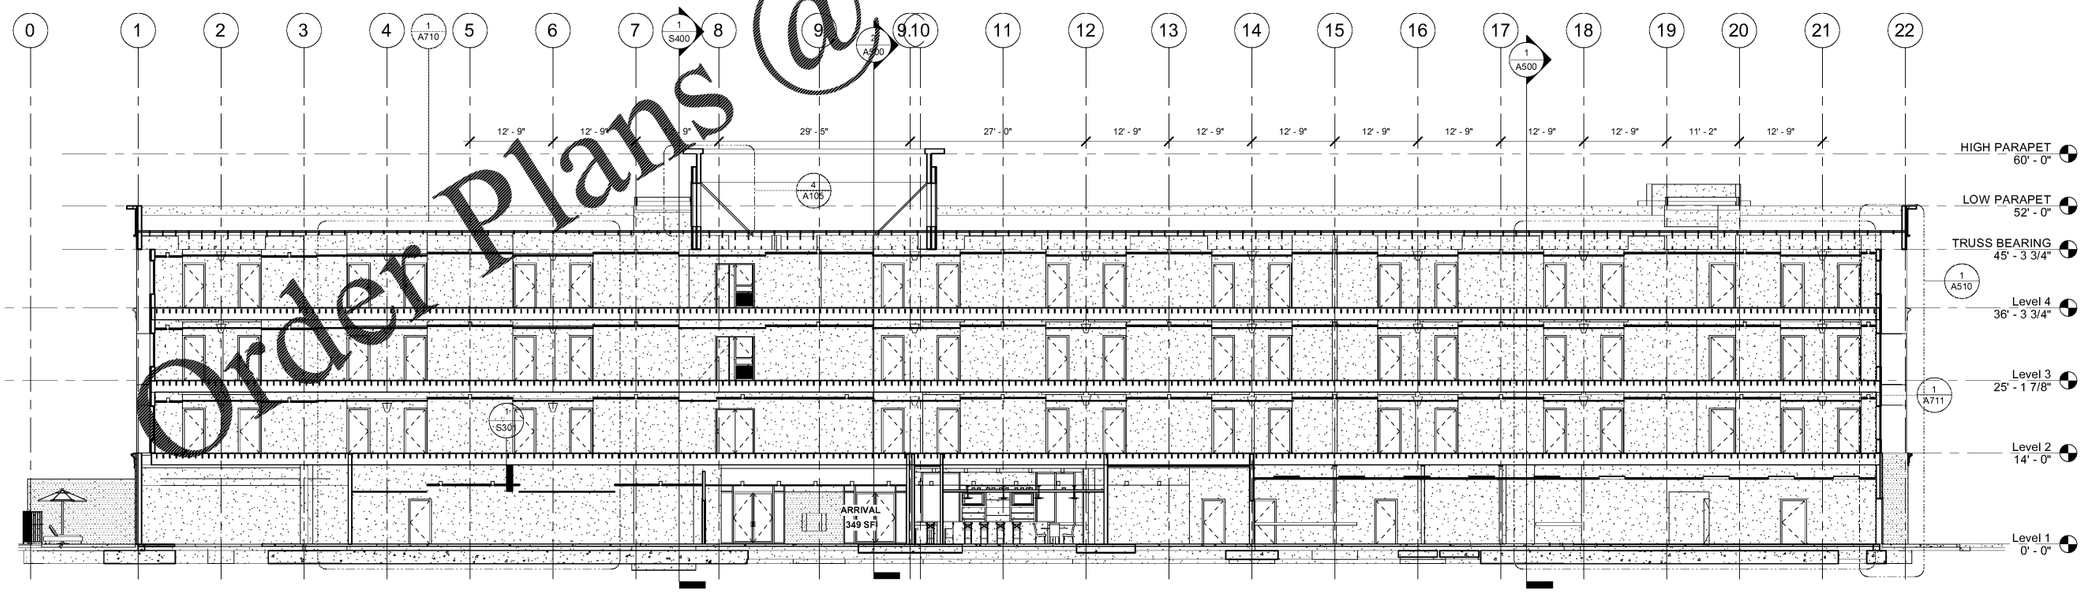

3 Section 3
3/32" = 1'-0"

Order Plans @ WWW.WLDLine.com

THESE DRAWINGS ARE PRELIMINARY IN NATURE AND INTENDED FOR REVIEW AND PERMITTING. DRAWINGS ARE NOT TO BE USED FOR CONSTRUCTION WITHOUT ARCHITECT'S AND ENGINEER'S SIGNATURE AND THEIR DATE OF ISSUE FOR CONSTRUCTION.

RECORD

JSA ARCHITECTS
9726 E. 42nd St.SUITE 153
TULSA, OK 74146
918.640.6800
JHNSANFORD@AOL.COM

Copyright 2019 John Sanford

JOHN SANFORD, AIA, NCARB
TN LICENSE #106056

4/4/2019
2:05:03 PM

NOT VALID FOR CONSTRUCTION UNLESS SIGNED IN THIS BLOCK

PROPOSED HOLIDAY INN LI9383
215 CRACKER BARREL DR., CLARKSVILLE
MONTGOMERY COUNTY, TENNESSEE

PERMIT NO: ------
4/4/2019
2:05:03 PM

No.	Description	Date

SHEET
A500
BUILDING SECTIONS

© THE JOHN SANFORD ARCHITECTS - ALL PLANS, SPECIFICATIONS, COMPUTER FILES AND OTHER DOCUMENTATION PREPARED BY JOHN SANFORD ARCHITECTS ARE CONSIDERED INSTRUMENTS OF SERVICE AND SHALL REMAIN THE PROPERTY OF JOHN SANFORD ARCHITECTS. JOHN SANFORD ARCHITECTS SHALL RETAIN ALL COMMON LAW, STATUTORY AND OTHER RESERVED RIGHTS, INCLUDING THE COPYRIGHT THERETO. ANY REUSE, REPRODUCTION, ADAPTATION OR RETAINING WITHOUT WRITTEN PERMISSION IS PROHIBITED. ALL THIRD PARTY ALTERATIONS TO INSTRUMENTS OF SERVICE ISSUED BY JOHN SANFORD.