LOCATION MAP
N.T.S.

GRAPHIC SCALE
50 0 50 50 100 200
(IN FEET)
1 inch = 50 ft.

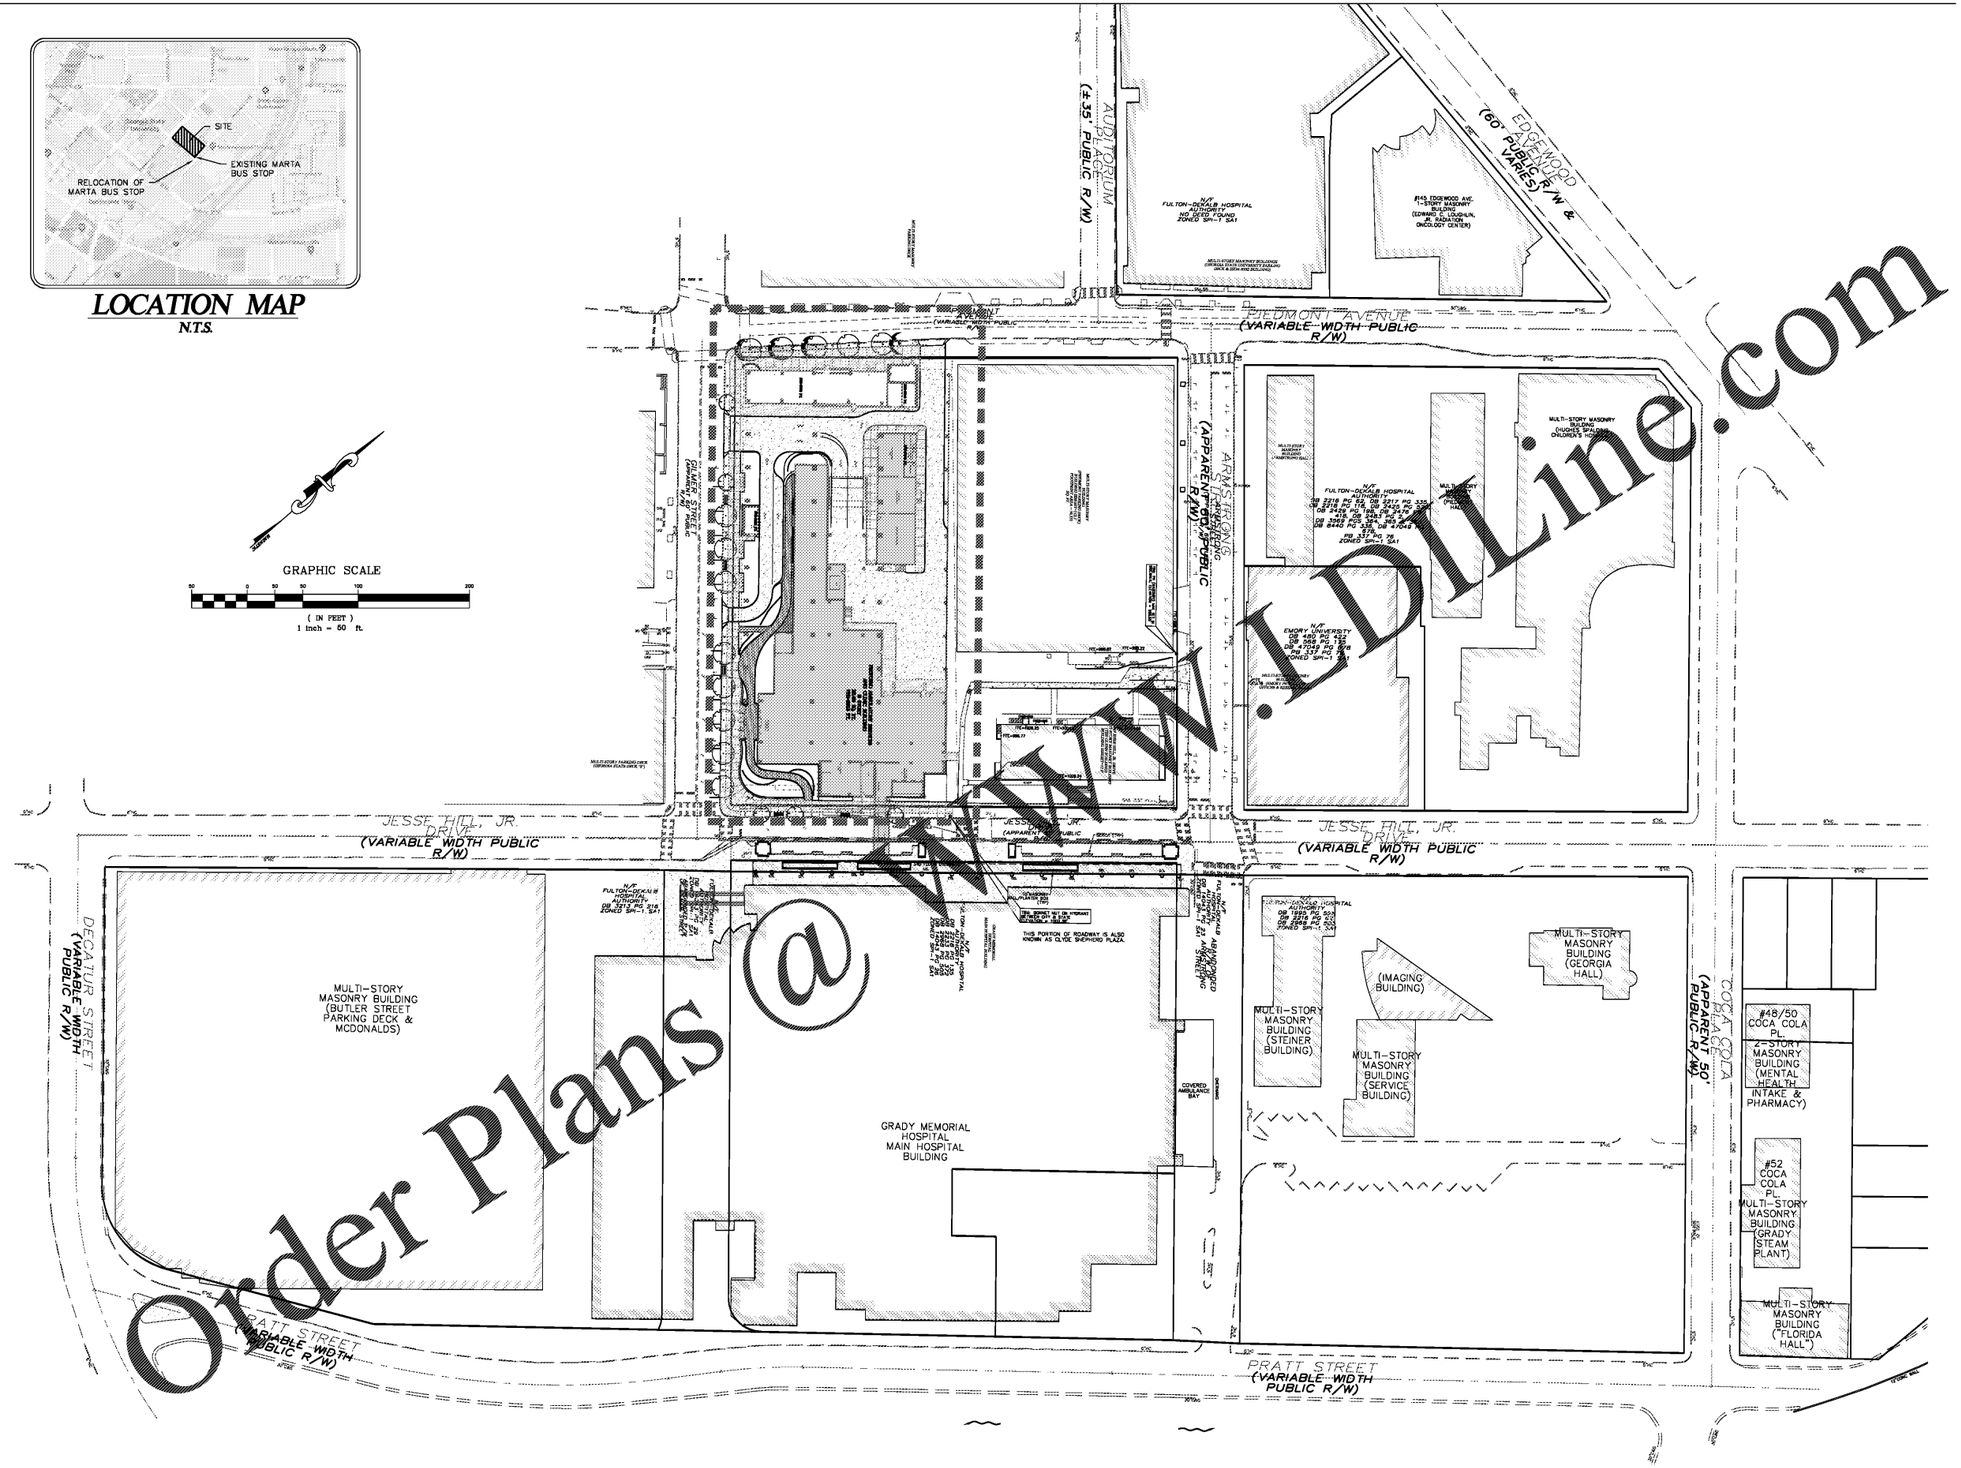

1 OVERALL CAMPUS SITE PLAN
1" = 50'-0"

Order Plans @ WWW.LDILine.com

Grady

Project
THE CENTER FOR ADVANCED SURGICAL SERVICES (CASS)
80 GILMER STREET SE
ATLANTA, GA 30303

Prepared For
GRADY HEALTH SYSTEM
80 JESSE HILL DR. SE
ATLANTA, GA 30303

Hellmuth, Obata & Kassabaum, Inc.
133 Peachtree Street, NE, Suite 4800
Atlanta, GA 30303 USA
t+1 404 439 9000 f+1 404 439 9001

All reproduction & intellectual property rights reserved © 2019

In Association with

Eberly & Associates, Inc.
CIVIL ENGINEERING
2951 Flowers Road South, Suite 119
Atlanta, GA 30341

Key Plan

Professional Seals

NOT FOR CONSTRUCTION

No.	Description	Date
1	DD - GMP	2019-07-03

Project No: 18.16013.00

Sheet Title
OVERALL CAMPUS SITE PLAN

Original is 30 x 42. Do not scale contents of this drawing.

Sheet Number
C301