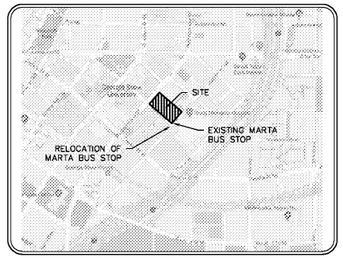

LOCATION MAP
N.T.S.

NOTES

1. PROVIDE ALL VALVES, BENDS, TEES, BFP, THRUST BLOCKING, AND METERS AS REQUIRED FOR INSTALLATION OF THE WATER LINE.
2. COORDINATE WITH LOCAL MUNICIPALITY FOR PAYMENT AND INSTALLATION OF THE VAULT AND METER.
3. NO PORTION OF THIS PROPERTY LIES IN THE FLOOD HAZARD ZONE AE AS PER THE FULTON COUNTY F.I.R.M. COMMUNITY PANEL NO. 13121C0244F DATED SEPTEMBER 18, 2013.
4. MAXIMUM CUT OR FILL SLOPE IS 2H:1V.
5. EBERLY & ASSOCIATES DOES NOT MAKE ANY REPRESENTATION, WARRANTY, ASSURANCE OR GUARANTEE THAT THE EXISTING UTILITY INFORMATION SHOWN IS CORRECT, ACCURATE OR COMPLETE. IT SHALL BE THE RESPONSIBILITY OF THE CONTRACTOR TO ARRANGE FOR THE FIELD LOCATION AND PROTECTION OF ALL OVERHEAD AND SUBSURFACE LINE AND FACILITIES WHICH MAY BE ENCOUNTERED DURING THE COURSE OF THE EXCAVATION, DEMOLITION OR UTILITY WORK. FURTHER, IT IS THE RESPONSIBILITY OF THE CONTRACTOR TO COORDINATE THE INSTALLATION OF THE GAS LINE WITH THE ARCHITECT, THE MEP ENGINEER, AND THE APPROPRIATE UTILITY COMPANY.INFORMATION DEPICTED ON THE PLAN IS FOR INFORMATIONAL PURPOSES ONLY.

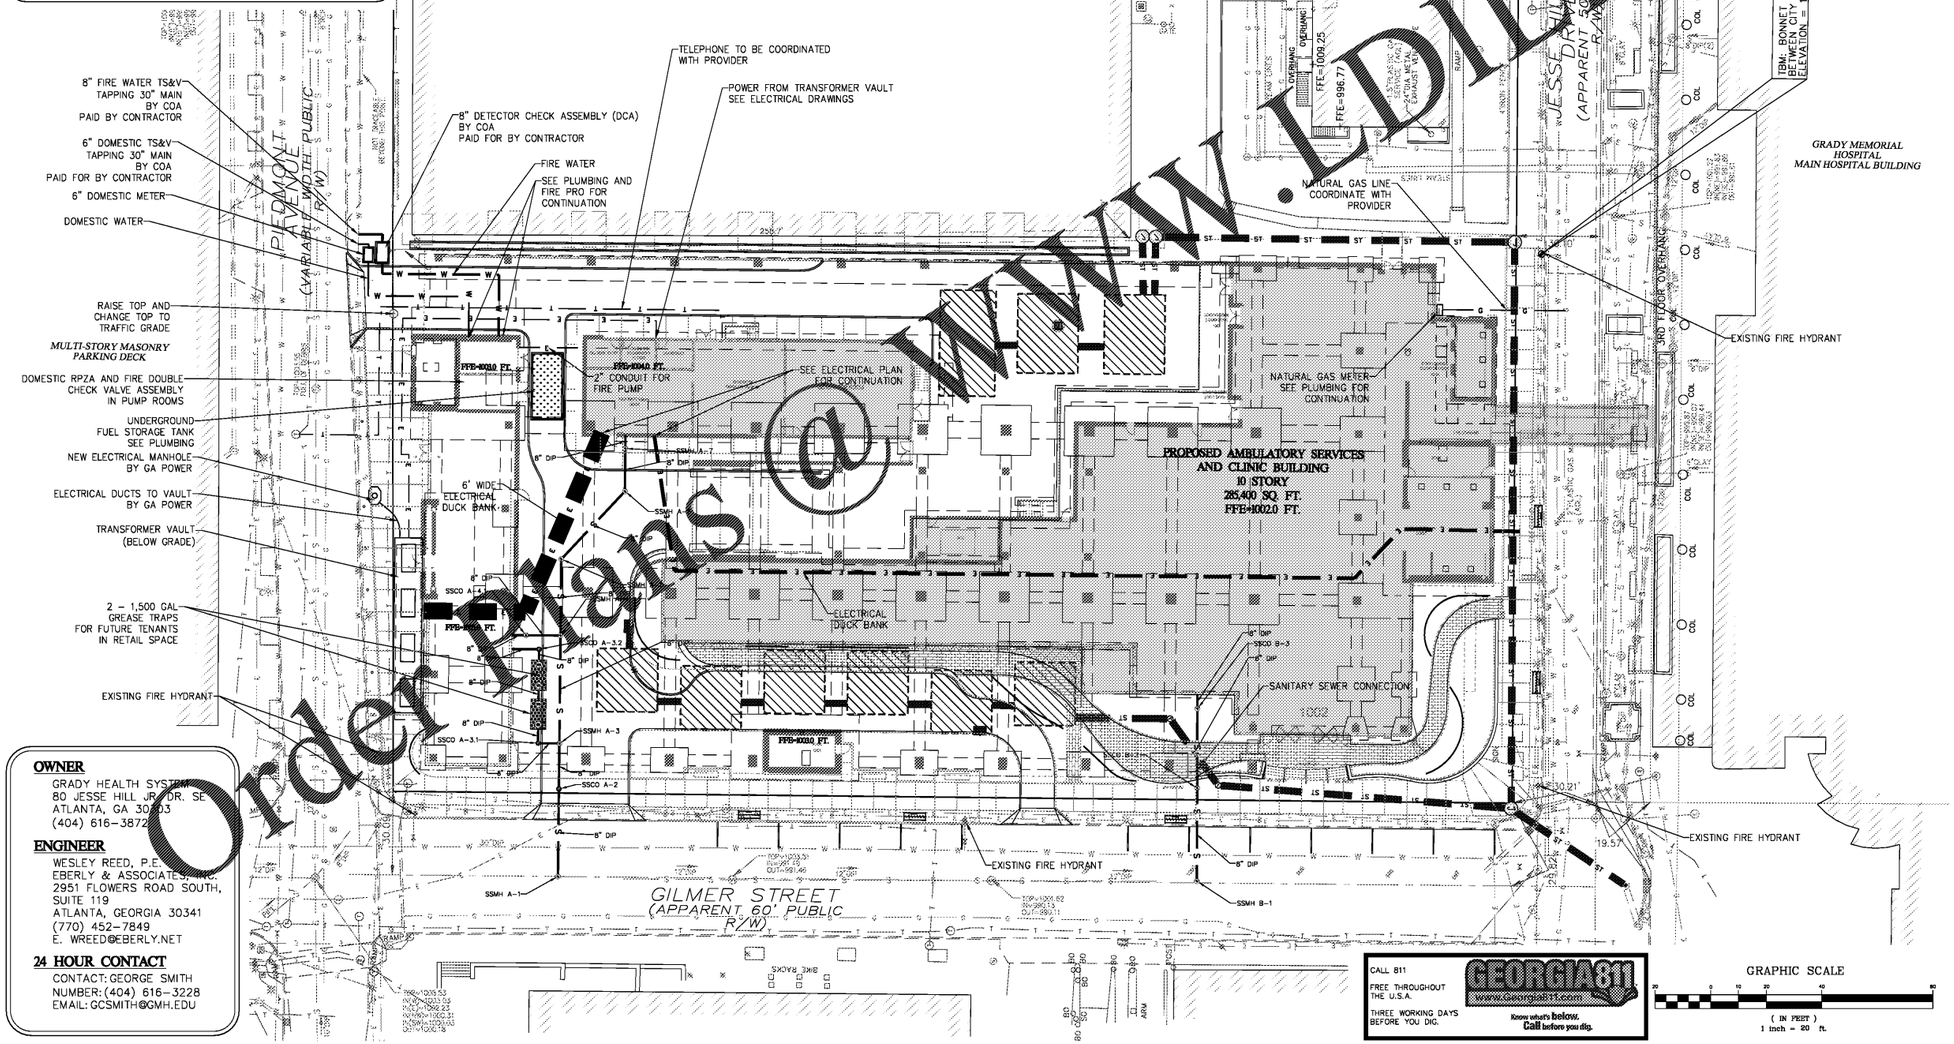

OWNER
GRADY HEALTH SYSTEM
80 JESSE HILL JR DR. SE
ATLANTA, GA 30303
(404) 616-3872

ENGINEER
WESLEY REED, P.E.
EBERLY & ASSOCIATES, INC.
2951 FLOWERS ROAD SOUTH,
SUITE 119
ATLANTA, GEORGIA 30341
(770) 452-7849
E. WREED@EBERLY.NET

24 HOUR CONTACT
CONTACT: GEORGE SMITH
NUMBER: (404) 616-3228
EMAIL: GCSMITH@GMH.EDU

CALL 811
FREE THROUGHOUT THE U.S.A.
THREE WORKING DAYS BEFORE YOU DIG.
GEORGIA811 www.Georgia811.com
Know what's below. Call before you dig.

GRAPHIC SCALE
(IN FEET)
1 inch = 20 ft.

1 UTILITY PLAN
1" = 20'-0"

Order Plans @ WWW.LDLine.com

Grady

Project
THE CENTER FOR ADVANCED SURGICAL SERVICES (CASS)
80 GILMER STREET SE
ATLANTA, GA 30303

Prepared For
GRADY HEALTH SYSTEM
80 JESSE HILL DR. SE
ATLANTA, GA 30303

Hellmuth, Obata & Kassabaum, Inc.
133 Peachtree Street, NE, Suite 4800
Atlanta, GA 30303 USA
t+1 404 439 9000 f+1 404 439 9001

All reproduction & intellectual property rights reserved © 2019

In Association with

Eberly & Associates, Inc.
CIVIL ENGINEERING
2951 Flowers Road South, Suite 119
Atlanta, GA 30341

Key Plan

Professional Seals

NOT FOR CONSTRUCTION

No.	Description	Date
1	DD - GMP	2019.07.03

Project No: 18.16013.00

Sheet Title
UTILITY PLAN

Original is 30 x 42. Do not scale contents of this drawing.

Sheet Number
C501