PLANT SCHEDULE

TREES	CODE	BOTANICAL NAME	COMMON NAME	SIZE	CONTAINER	QTY	DETAIL	REMARKS
	AD	Amelanchier arborea	Downy Serviceberry	4" Cal.	B&B	6		Single trunk. Min 12` height
	QL	Quercus lyrata	Overcup Oak	4.5" CAL	B&B	13		Min 12` -14` height
SHRUBS	**CODE**	**BOTANICAL NAME**	**COMMON NAME**	**SIZE**	**CONTAINER**	**QTY**	**DETAIL**	**REMARKS**
	CH	Cephalotaxus harringtonia `Duke Gardens`	Duke Gardens Plum Yew	7 gal.		57		plant 36" o.c.
	Ic	Ilex cornuta	Chinese Holly	5 gal.		18		
	VM	Viburnum obovatum `Miss Shillers Delight`	Small-Leaf Arrowwood	5 gal.		68		plant 36" o.c.
SHRUB AREAS	**CODE**	**BOTANICAL NAME**	**COMMON NAME**	**SIZE**	**CONTAINER**	**SPACING**	**QTY**	**DETAIL**	**REMARKS**
	BB	Bouteloua gracilis `Blonde Ambition`	Blue Grama	1 gal.		12" o.c.	262		
	CE	Carex eburnea	Ebony Sedge	1 gal.		12" o.c.	404		
	CS	Carex pensylvanica	Pennsylvania Sedge	3 gal.		12" o.c.	454		
	CV	Chrysogonum virginianum `Superstar`	Golden Star	3 gal.		12" o.c.	410		
	DM	Dryopteris marginalis	Marginal Shield Fern	3 gal.		12" o.c.	1,145		
	LM	Liriope muscari	Lily Turf	2 gal.		18" o.c.	679		
	OG	Ophiopogon japonicus `Gyoko Ryu`	Mondo Grass	1 gal.		4" o.c.	13,353		
GROUND COVERS	**CODE**	**BOTANICAL NAME**	**COMMON NAME**	**SIZE**	**CONTAINER**	**SPACING**	**QTY**	**DETAIL**	**REMARKS**
	Ca	Clematis viticella `Abundance`	Clematis	1 gal.		12" o.c.	25		
	Ta	Thunbergia alata	Black Eyed Susan Vine	1 gal.		12" o.c.			

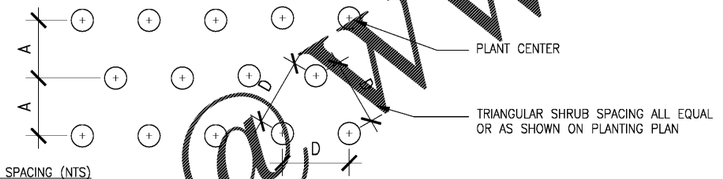

SHRUB SPACING (NTS)

SPACING "D"	ROW "A"	PLANTS PER SQ. FT.
24"	20.8"	.290
30"	26"	.185
36"	30"	.120
48"	41.5"	.073
60"	52"	.046

QUANTITY OF SHRUBS AND SPACING AS NOTED IN PLANTING SCHEDULE

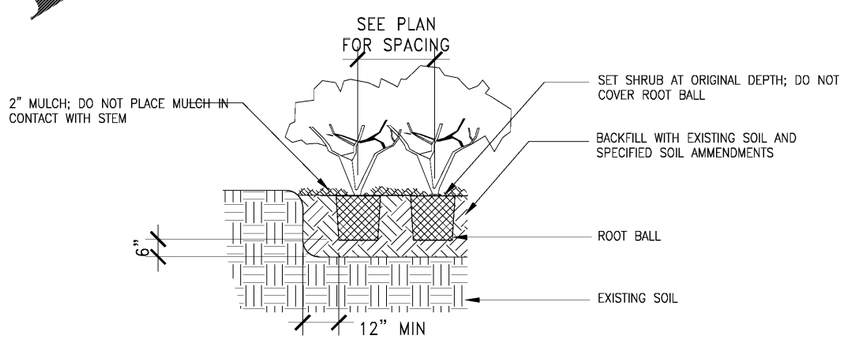

4 SHRUB PLANTING
3/4" = 1'-0"

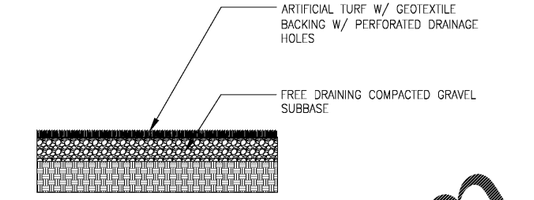

3 ARTIFICIAL TURF
1" = 1'-0"

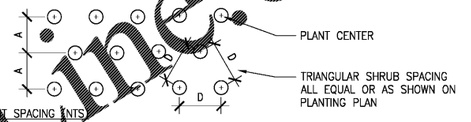

PLANT SPACING (NTS)

SPACING "D"	ROW "A"	PLANTS PER SQ. FT.
12" O.C.	10.4"	1.15
15" O.C.	8.7"	1.66
18" O.C.	6.9"	2.60

NOTES:
PLANT QUANTITIES WERE DETERMINED BY MULTIPLYING AREA (SQ. FT.) BY NUMBER OF PLANTS PER SQ. FT. FOR REQUIRED SPACING

QUANTITY OF GROUNDCOVER AND SPACING AS NOTED IN PLANTING SCHEDULE

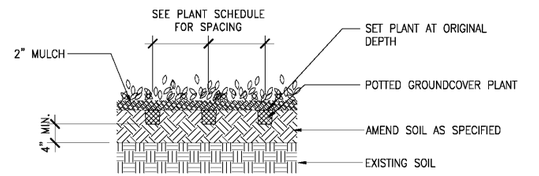

2 GROUND COVER PLANTING
3/4" = 1'-0"

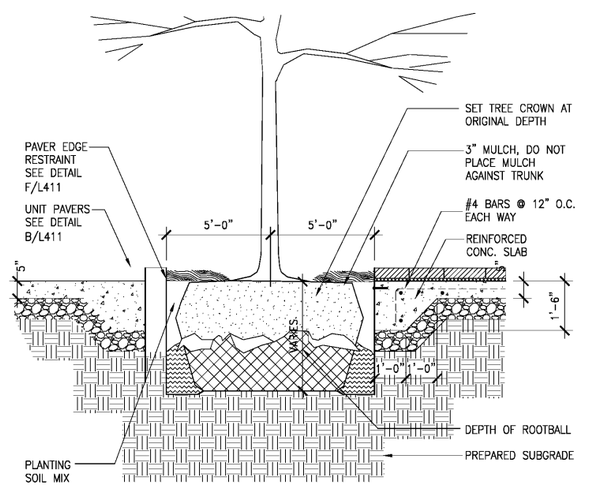

1 STREET TREE PLANTING
3/4" = 1'-0"

Order Plans @ WWW.LDLine.com

Grady

Project
THE CENTER FOR ADVANCED SURGICAL SERVICES (CASS)
80 GILMER STREET SE
ATLANTA, GA 30303

Prepared For
GRADY HEALTH SYSTEM
80 JESSE HILL DR. SE
ATLANTA, GA 30303

Hellmuth, Obata & Kassabaum, Inc.
133 Peachtree Street, NE, Suite 4800
Atlanta, GA 30303 USA
t +1 404 439 9000 f +1 404 439 9001

All reproduction & intellectual property rights reserved © 2019
In Association with

Key Plan

Professional Seals

NOT FOR CONSTRUCTION

No.	Description	Date
1	DD - GMP	2019-07-03

Project No: 18.16013.00

Sheet Title
PLANTING DETAILS

Original is 30 x 42. Do not scale contents of this drawing.

Sheet Number
L601

2019-08-24 5:11:50 PM