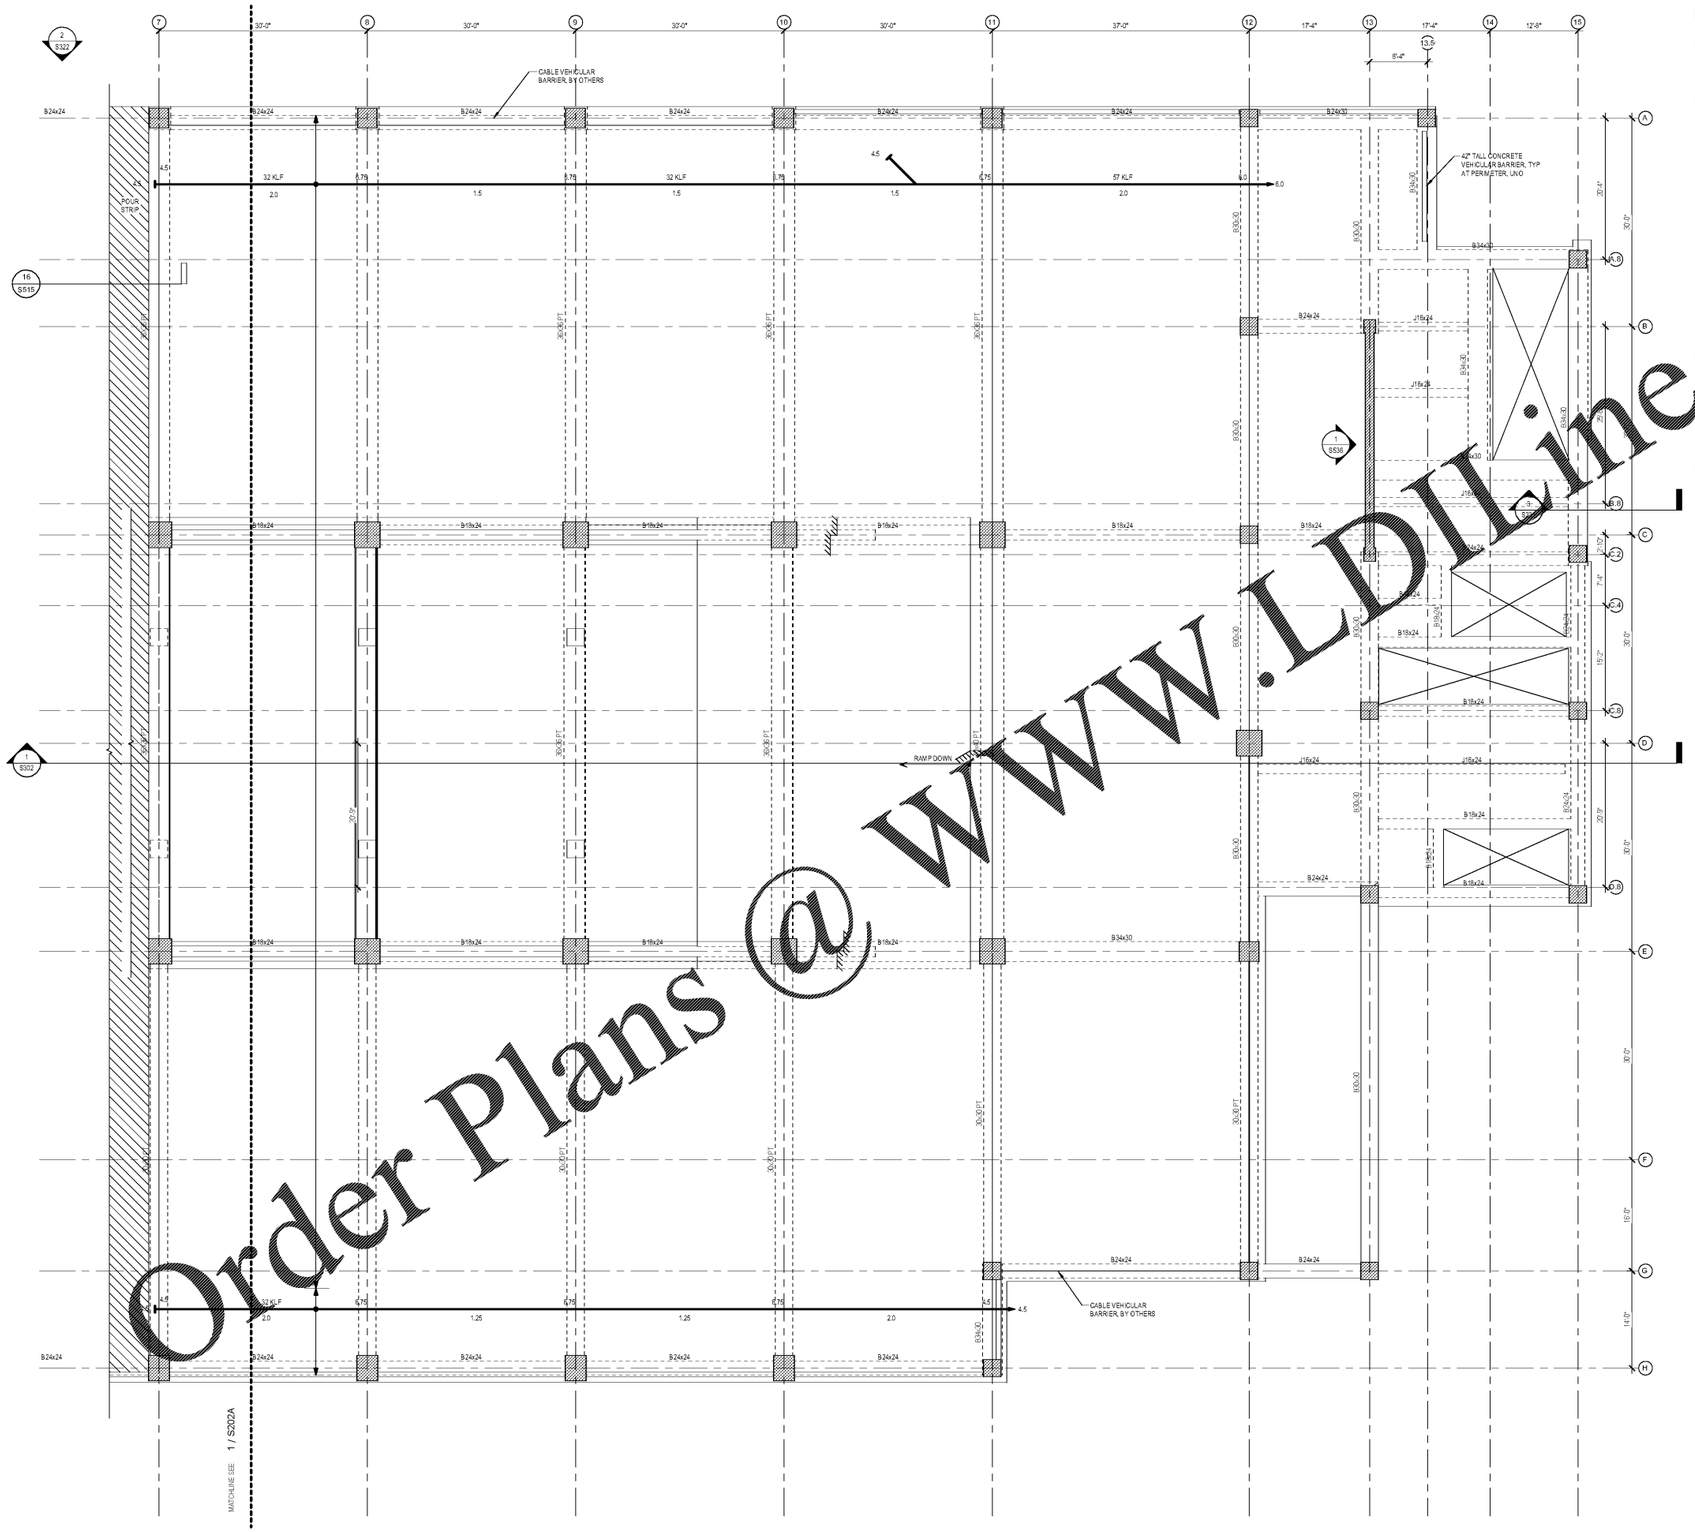


1 STRUCTURAL FRAMING PLAN - LEVEL 2 - AREA B
1/8" = 1'-0"

## PARKING LEVEL FRAMING NOTES

1. POST-TENSIONING REINFORCEMENT IS UNBONDED AND COMPLETELY ENCAPSULATED.
2. POST-TENSIONING LAYOUT SHOWN ON S202 ALSO APPLIES TO LEVELS 3 AND 4, UNLESS NOTED OTHERWISE.
3. TENDON FORCES SHOWN, PROVIDED IN KIPS FOR CONCENTRATED TENDON GROUPS AND IN KIPS PER FOOT FOR UNIFORM TENDONS, ARE EFFECTIVE (AFTER ALL LOSSES).
4. POUR STRIPS TO REMAIN OPEN FOR 90 DAYS AFTER INITIAL CONCRETE POURS. REFER TO 16/S515 FOR ADDITIONAL REQUIREMENTS.

## SHEET NOTES

1. SEE SHEET S001 FOR ABBREVIATIONS AND LEGENDS.
2. SEE S10XX SERIES FOR EDGE OF SLAB DRAWINGS, WHICH INCLUDE SLAB THICKNESS, ELEVATIONS, AND SPLIT-SLAB EXTENTS.
3. SEE SHEETS S301 AND S302 FOR BUILDING SECTIONS.
4. SEE S5XX SERIES FOR CONCRETE SECTIONS AND DETAILS.
5. SEE S533-S534 FOR COLUMN SCHEDULE.
6. SEE S536-537 FOR SHEAR WALL ELEVATIONS AND DETAILS.
7. SEE S8XX SERIES FOR STEEL SECTIONS AND DETAILS.
8. SEE S7XX SERIES FOR MASONRY SECTIONS AND DETAILS.
9. SEE S8XX SERIES FOR ELEVATOR SECTIONS AND DETAILS.
10. REFER TO S401 FOR REINFORCEMENT QUANTITY ALLOWANCES TO BE USED IN PRICING.

Order Plans @ WWW.LDLine.com

Grady

Project
THE CENTER FOR ADVANCED SURGICAL SERVICES (CASS)
88 JESSE HILL DRIVE
ATLANTA, GA 30303

Prepared For
GRADY HEALTH SYSTEM
80 JESSE HILL DR. SE
ATLANTA, GA 30303

Heery International, Inc.
191 Peachtree Street, NE, Suite 2250
Atlanta, GA 30303 USA
t +1 404 439 9000 f +1 404 439 9001

All reproduction & intellectual property rights reserved © 2019
In Association with

Key Plan

Professional Seals

**NOT FOR CONSTRUCTION**

| No. | Description | Date |
|---|---|---|
| 1 | DD - GMP | 2019-07-03 |

Project No: 18.16013.00
Sheet Title
STRUCTURAL FRAMING PLAN - LEVEL 2 - EAST

Original is 30 x 42. Do not scale contents of this drawing.
Sheet Number
S202B

2019-07-02 5:13:34 PM