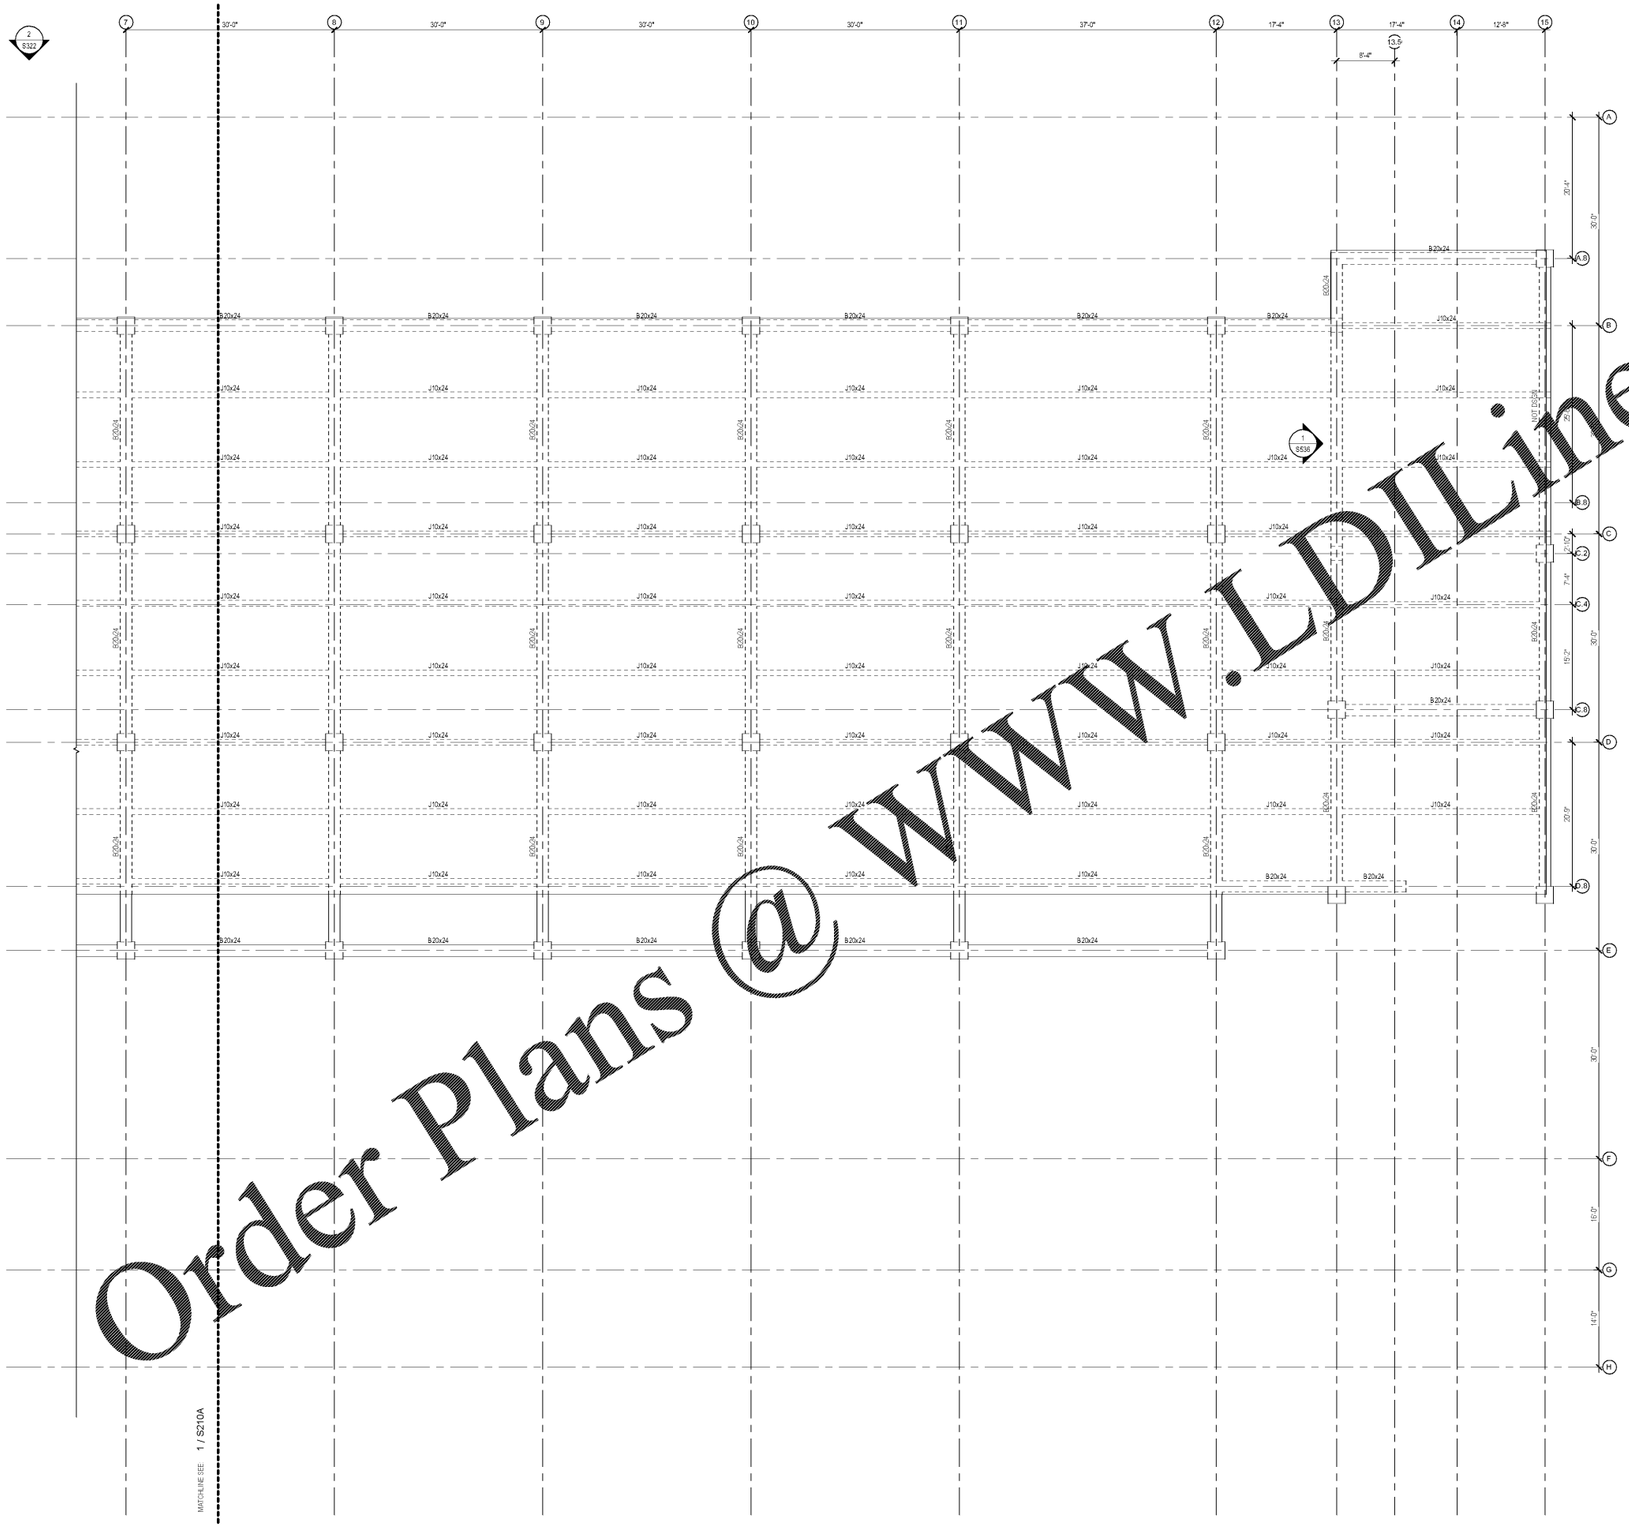

1 STRUCTURAL FRAMING PLAN - ROOF - AREA B
1/8" = 1'-0"

ROOF FRAMING PLAN NOTES

1. SEE SHEET S105 FOR COLUMN SIZES.
3. SEE SHEET S401 FOR SLAB, JOIST, BEAM, GIRDER, COLUMN, AND WALL REINFORCEMENT QUANTITIES.
4. SEE SHEET S001 FOR ABBREVIATIONS AND LEGENDS.
5. SEE SHEETS S301 AND S302 FOR BUILDING SECTIONS.
6. SEE ARCHITECTURAL DRAWINGS FOR SLAB EDGE, ELEVATIONS, AND SLOPES.
7. FRAMING IS TYPICAL AND DOES NOT ACCOUNT FOR ANY DEPRESSIONS, SPLIT-SLAB SYSTEMS, OR LOCAL CONDITIONS NOT SHOWN.
8. COLUMN CONCRETE COMPRESSIVE STRENGTH IS GREATER THAN THAT OF THE SLAB. SEE TYPICAL DETAILS FOR PUDDLING REQUIREMENTS.
9. ROOF HAS BEEN DESIGNED ASSUMING A MAXIMUM SUPERIMPOSED DEAD LOAD FOR ROOFING, INSULATION, CEILINGS, HUNG AND SURFACE-MOUNTED MEP EQUIPMENT OF 35PSF.

SHEET NOTES

1. SEE SHEET S001 FOR ABBREVIATIONS AND LEGENDS.
2. SEE S20X SERIES FOR EDGE OF SLAB DRAWINGS, WHICH INCLUDE SLAB THICKNESS, ELEVATIONS, AND SPLIT-SLAB EXTENTS.
3. SEE SHEETS S301 AND S302 FOR BUILDING SECTIONS.
4. SEE S5XX SERIES FOR CONCRETE SECTIONS AND DETAILS.
5. SEE S533-S534 FOR COLUMN SCHEDULE.
6. SEE S536-537 FOR SHEAR WALL ELEVATIONS AND DETAILS.
7. SEE S5XX SERIES FOR STEEL SECTIONS AND DETAILS.
8. SEE S7XX SERIES FOR MASONRY SECTIONS AND DETAILS.
9. SEE S9XX SERIES FOR ELEVATOR SECTIONS AND DETAILS.
10. REFER TO S401 FOR REINFORCEMENT QUANTITY ALLOWANCES TO BE USED IN PRICING.

Order Plans @ www.LDILine.com

2019-07-02 5:15:11 PM

Grady

Project
THE CENTER FOR ADVANCED SURGICAL SERVICES (CASS)
88 JESSE HILL DRIVE
ATLANTA, GA 30303

Prepared For
GRADY HEALTH SYSTEM
80 JESSE HILL DR. SE
ATLANTA, GA 30303

Hellmuth, Obata & Kassabaum, Inc.
191 Peachtree Street, NE, Suite 2250
Atlanta, GA 30303 USA
t +1 404 439 9000 f +1 404 439 9001

All reproduction & intellectual property rights reserved © 2019

In Association with

Key Plan

Professional Seals

NOT FOR CONSTRUCTION

No.	Description	Date
1	BD - GMP	2019.07.03

Project No: 18.16013.00

Sheet Title
STRUCTURAL FRAMING PLAN - HIGH ROOF - EAST

Original is 30 x 42. Do not scale contents of this drawing.

Sheet Number
S210B