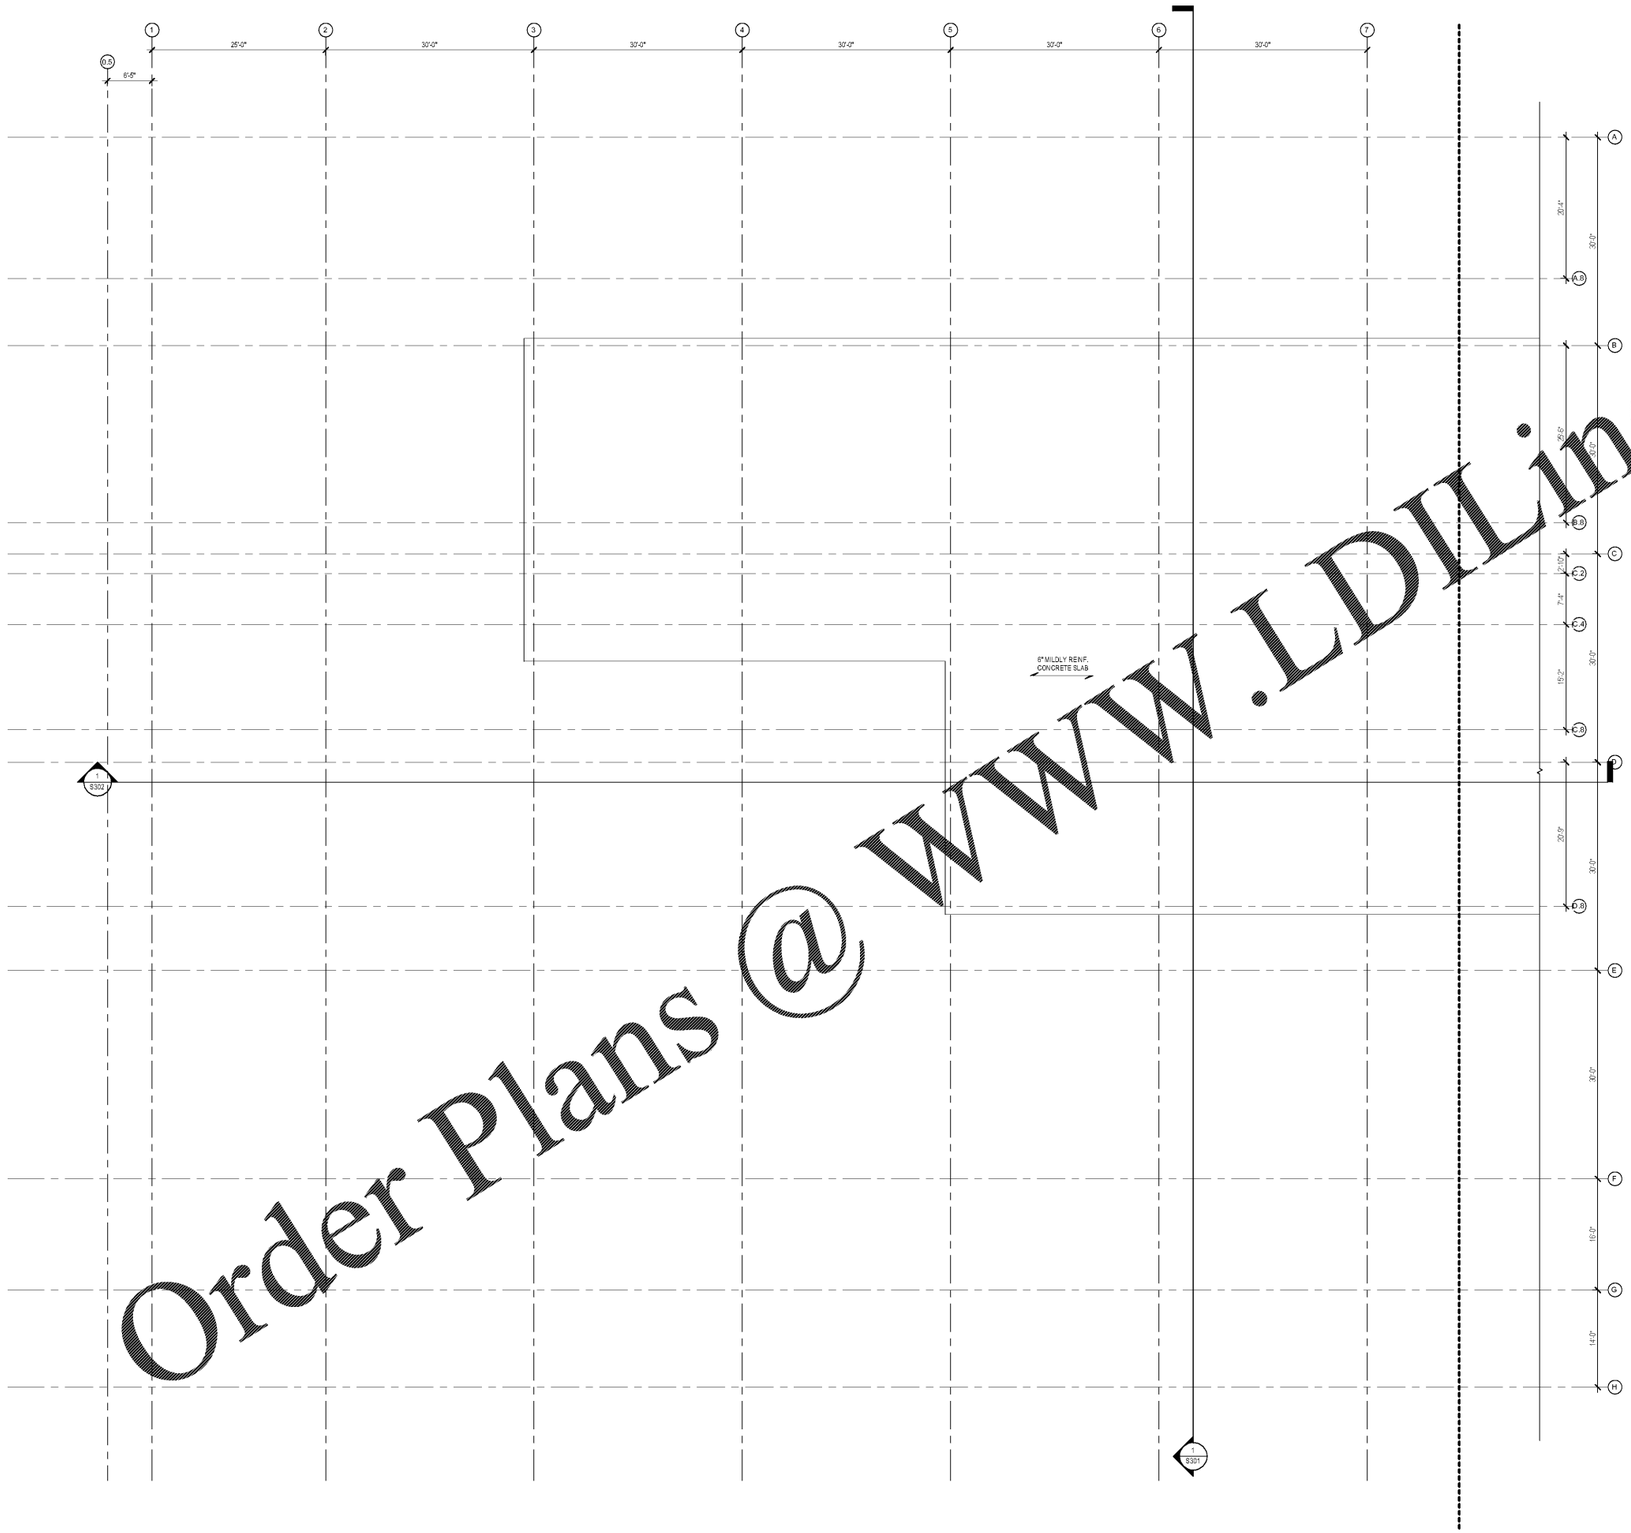

EDGE OF SLAB PLAN NOTES

1. REFER TO ARCH DRAWINGS FOR FINISHED FLOOR ELEVATION.
2. CONTRACTOR COORDINATE ALL SLAB DEPRESSIONS, OPENINGS, AND SLOPES WITH ARCHITECURAL DRAWINGS, MEP DRAWINGS, AND ELEVATOR/EQUIPMENT MANUFACTURER INFORMATION PRIOR TO CONSTRUCTION. CONTRACTOR SHALL SUBMIT SHOP DRAWINGS, DETAILING ALL OF THE OPENINGS (INCLUDING SLEEVES), INCLUDING ADDED REINFORCEMENT AS SHOWN ON THE TYPICAL SLAB AND BEAM OPENING DETAILS AND SCHEDULES, FOR REVIEW. SEE XXXX FOR ELEVATED SLAB OPENING.
3. PROVIDE 2-#4 TOP AND BOTTOM BARS x 5'-0" AT RE-ENTRANT CORNERS.
4. XXXXX INDICATES EXTENTS OF SPLIT -SLAB SYSTEM. SEE 1/S512.

1 SLAB EDGE - ROOF - AREA A
1/8" = 1'-0"

Order Plans @ www.LDILine.com

Grady

Project
THE CENTER FOR ADVANCED SURGICAL SERVICES (CASS)
88 JESSE HILL DRIVE
ATLANTA, GA 30303

Prepared For
GRADY HEALTH SYSTEM
80 JESSEE HILL DR. SE
ATLANTA, GA 30303

Heikmuth Obata & Kassabaum, Inc.
191 Peachtree Street, NE, Suite 2250
Atlanta, GA 30303 USA
t +1 404 439 9000 f +1 404 439 9001

All reproduction & intellectual property rights reserved © 2019
In Association with

Key Plan

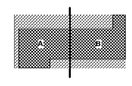

Professional Seals

NOT FOR CONSTRUCTION

No.	Description	Date
1	DD - GMP	2019.07.03

Project No. 18.16013.00
Sheet Title
EDGE OF SLAB PLAN - HIGH ROOF - WEST

Original is 30 x 42. Do not scale contents of this drawing.
Sheet Number
S260A

2019-07-02 5:22:12 PM