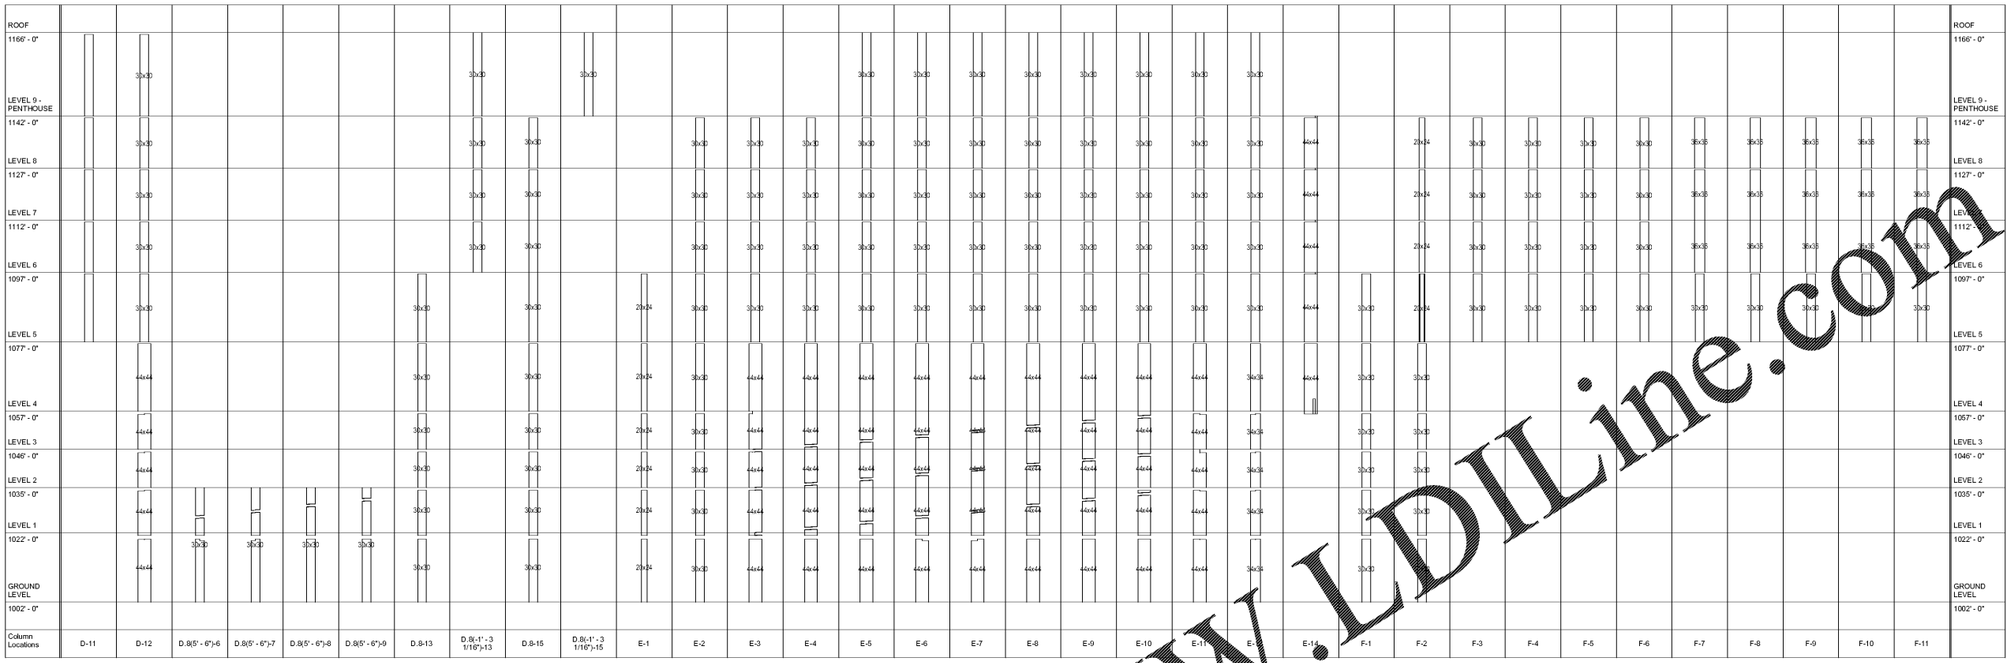

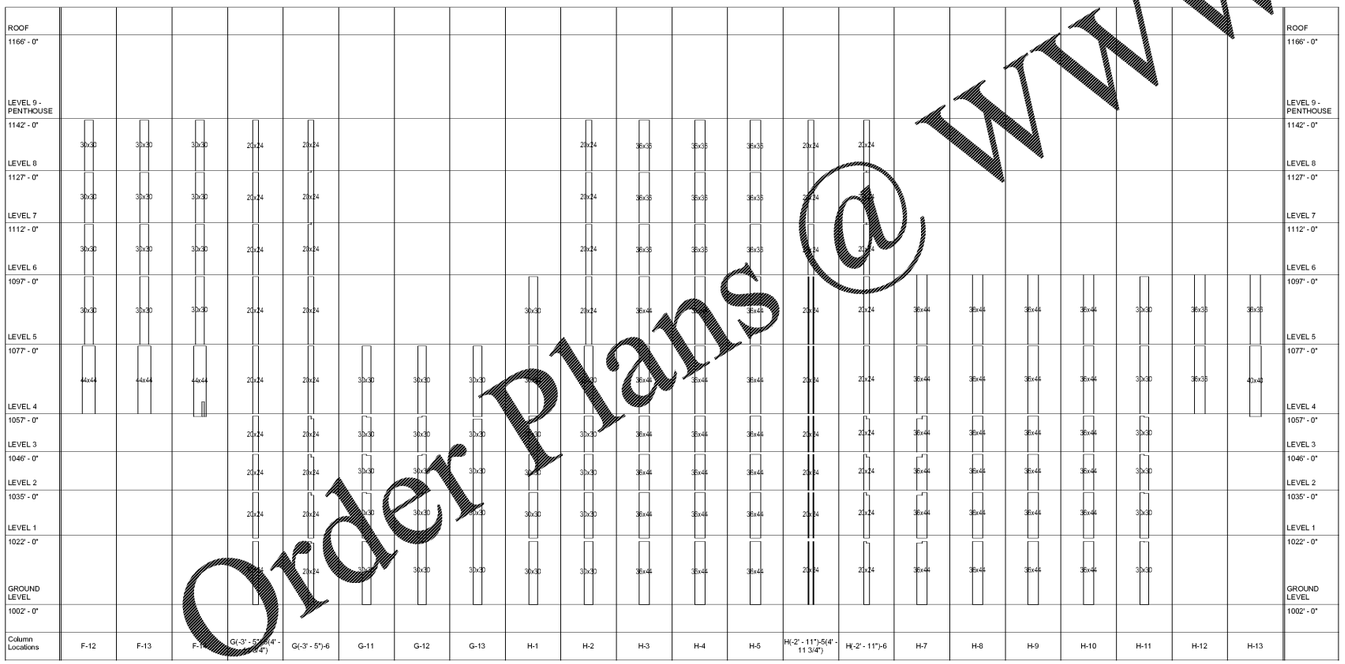

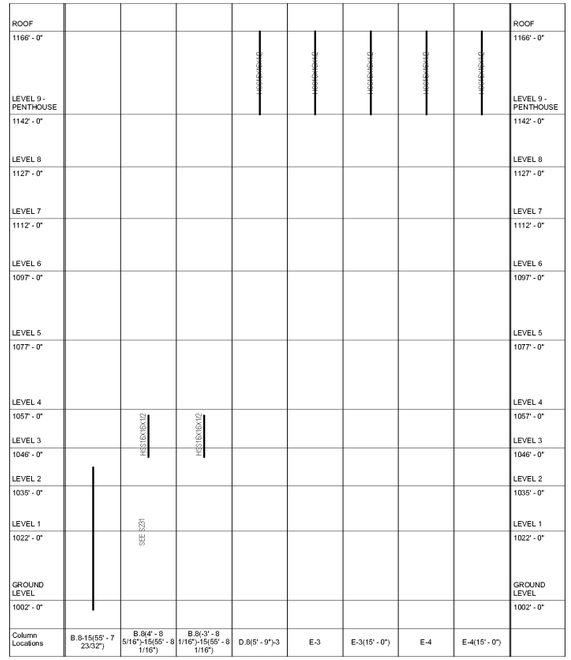

CONCRETE COLUMN SCHEDULE NOTES:

1. BOTTOM OF COLUMN = TOP OF PILE CAP/FOUNDATION. REFER TO S200A AND S200B.
2. PROVIDE HOOKED DOWELS INTO PILE CAPS TO MATCH VERTICAL REINFOREMENT.
3. ALL COLUMNS REQUIRE CLASS B SPLICES.
4. COLUMNS THAT SERVE AS PART OF THE VEHICULAR BARRIER SYSTEM WILL HAVE ADDITIONAL DETAILING REQUIREMENTS.
5. REFER TO S401 FOR REINFORCEMENT QUANTITY ALLOWANCES TO BE USED IN PRICING.
6. COLUMN CONCRETE COMPRESSIVE STRENGTH IS GREATER THAN THAT OF THE SLAB. SEE TYPICAL DETAILS FOR PUDDLING REQUIREMENTS.

STEEL COLUMN SCHEDULE NOTES:
1. REFER TO S401 FOR ALLOWANCES TO BE USED IN PRICING.

Order Plans @ www.LDILine.com

Grady

Project
THE CENTER FOR ADVANCED SURGICAL SERVICES (CASS)
88 JESSE HILL DRIVE
ATLANTA, GA 30303

Prepared For
GRADY HEALTH SYSTEM
80 JESSEE HILL DR. SE
ATLANTA, GA 30303

Heikmann Ooms & Kesselaere, Inc.
191 Peachtree Street, NE, Suite 2250
Atlanta, GA 30303 USA
t +1 404 439 9000 f +1 404 439 9001

All reproduction & intellectual property rights reserved © 2019
In Association with

Key Plan

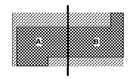

Professional Seals

NOT FOR CONSTRUCTION

No.	Description	Date
1	DD - GMP	2019-07-03

Project No: 18.16013.00
Sheet Title
CONCRETE COLUMN SCHEDULE

Original is 30 x 42. Do not scale contents of this drawing.
Sheet Number
S534

2019-07-02 5:20:20 PM