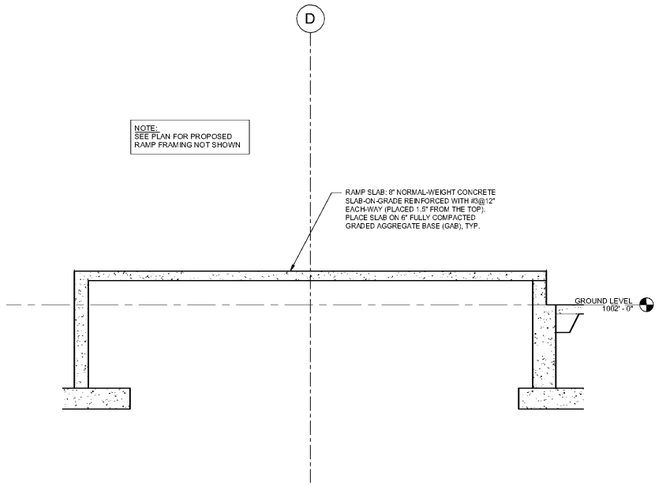


1 SECTION NEAR RAMP BASE
1/4" = 1'-0"

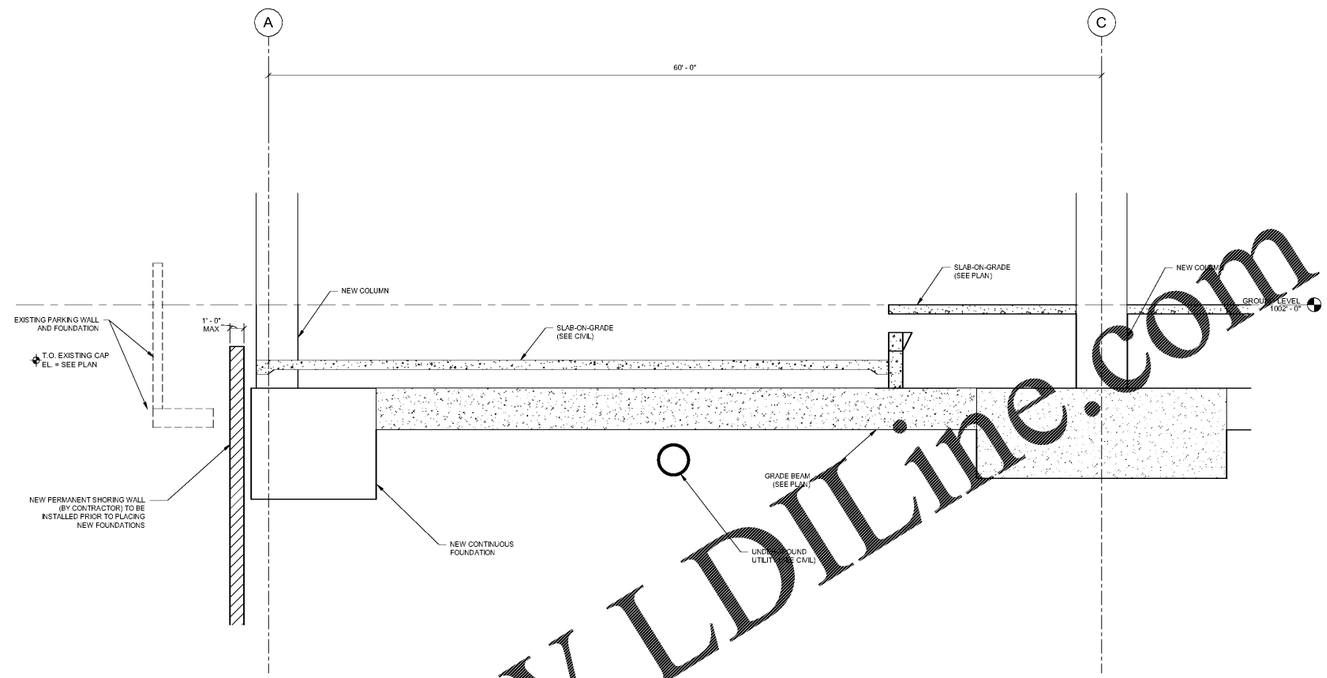


2 SECTION AT PERMANENT SHORING WALL NEAR EXISTING SITE WALL (NEW) @ GRID LINE 9
1/4" = 1'-0"

www.LDILine.com
Order Plans @ W

Grady

Project
THE CENTER FOR ADVANCED SURGICAL SERVICES (CASS)
80 GILMER STREET SE
ATLANTA, GA 30303

Prepared For
GRADY HEALTH SYSTEM
80 JESSE HILL DR. SE
ATLANTA, GA 30303

Heltzer, Ogata & Kaestner, Inc.
133 Peachtree Street, NE, Suite 4800
Atlanta, GA 30303 USA
t +1 404 439 9000 f +1 404 439 9001

All reproduction & intellectual property rights reserved © 2019
In Association with

Key Plan

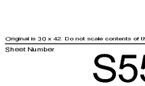

Professional Seals

**NOT FOR CONSTRUCTION**

| No. | Description | Date |
|---|---|---|
| 1 | DD - GMP | 2019-07-03 |

Project No: 18.16013.00
Sheet Title
FOUNDATION DETAILS

Original is 30 x 42. Do not scale contents of this drawing.
Sheet Number
S553

7/2/2019 4:04:05 PM