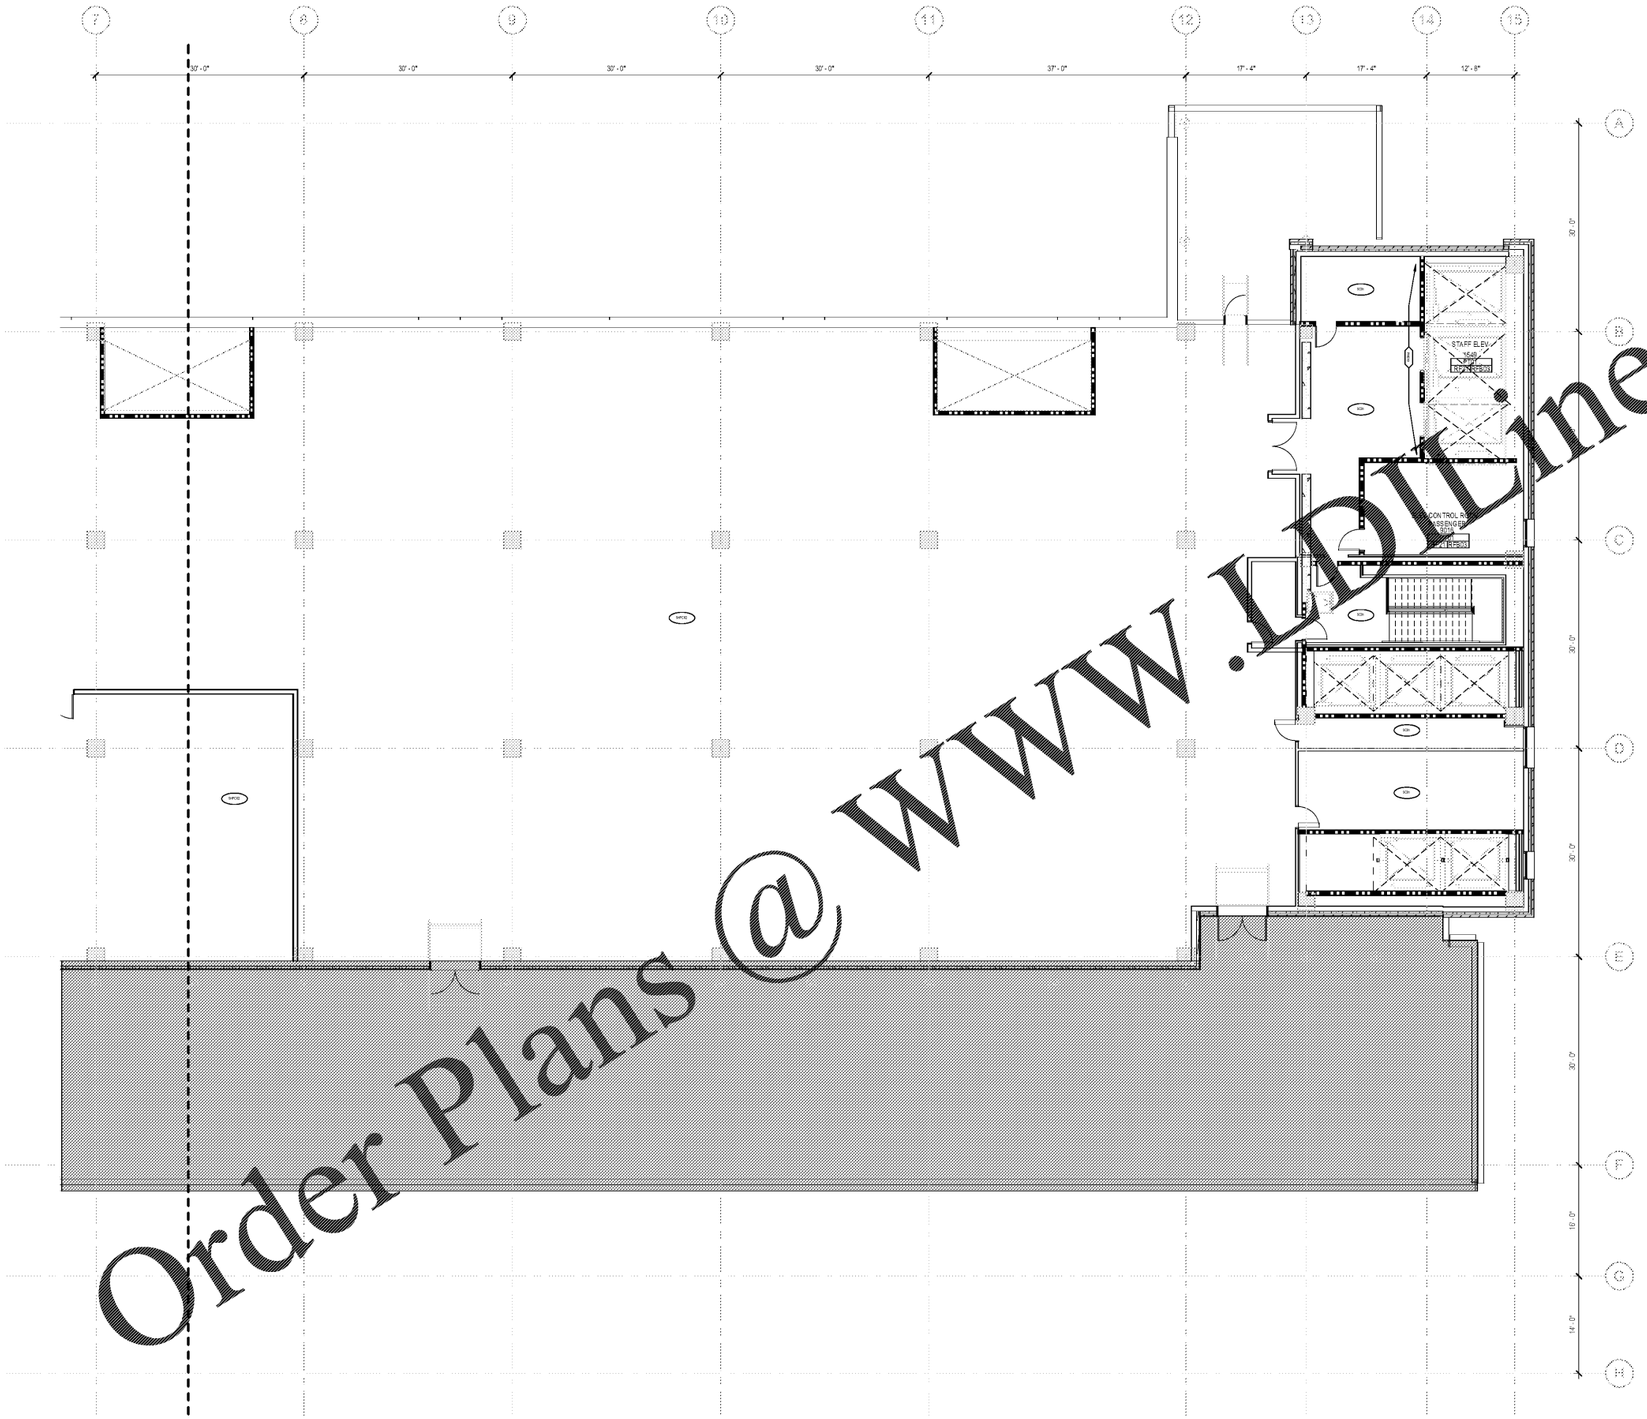

1 LEVEL 9 - PENTHOUSE - EAST
1/8" = 1'-0"

GENERAL FINISH NOTES

A. GENERAL NOTES:

1. TRUE NORTH USED FOR NORTH, EAST, SOUTH, AND WEST DESIGNATIONS. REFER TO NORTH ARROW ON FLOOR PLANS.
2. ALL WALLS TO BE PT-01, UON.
3. ALL GWB CEILINGS TO BE PT-01, UON.
4. ALL VERTICAL SURFACES UON SHALL RECEIVE WALL BASE. COVE BASE AT RESILIENT FLOORING, UON.
5. REFER TO ENLARGED PLANS, ELEVATIONS AND DETAILS FOR CLARIFICATION OF EXTENT OF FINISH MATERIALS AND ADDITIONAL INFORMATION.
6. PAINT CEILING ACCESS PANELS WHERE THEY OCCUR TO MATCH ADJACENT CEILING FINISH.
7. APPLY FABRIC SO WALL IS DIVIDED WITH A MINIMUM NUMBER OF SEAMS, AND WITH EQUAL WIDTH PANELS UON.
8. ALL INTERSECTIONS OF FLOOR FINISH MATERIALS SHALL BE LOCATED DIRECTLY UNDER CENTER OF DOOR, WHERE OCCURS, UON.
9. PAINT ALL EXPOSED SURFACES, UON INCLUDING FRAMES, GRILLES, FIRE HOSE OR EXTINGUISHER CABINETS, DUCTS AND PIPING, UON.
10. ALL COLUMNS TO RECEIVE FURRING AND GWB PAINTING, UON.
11. ALL DOOR FRAMES TO BE PT-03.
12. ALL WALL BASE TO BE BSF-03, UON.
13. RECEIVER COMPLETE PANEL OF FABRIC WRAPPED PANEL, PLASTER, AND TILE SHALL RECEIVE SATIN FINISH STAINLESS STEEL.
14. REFER TO FINISH AND WPS SCHEDULE ON A 220 AND 220.1 FOR FURTHER INFORMATION.
15. ALL EXPOSED STRUCTURE CEILINGS TO BE PAINTED WITH PT-XX, UON.
16. CORNER GUARDS (GG-1) INSTALL ON ALL EXTERIOR CORNERS WHERE WHEELCHAIR AND STRETCHER TRAFFIC OCCURS U.N.O. - NO CORNERGUARDS SHALL OCCUR IN PUBLIC LOBBY SPACES U.N.O.
17. TRANSITION OF FLOORING MATERIAL TO OCCUR IN CENTER OF CLOSED DOOR. SCHLUTER STRIP, SCHIENE (ALUMINUM FINISH) TO BE USED WHERE DIFFERENT MATERIALS MEET OR INTERSECT U.N.O., MAINTAINING ADA AND TRIP FREE TRANSITION OF FLOORING SURFACES. SIZE AND/OR HEIGHT OF TRANSITION STRIP TO BE DETERMINED BY CONTRACTOR BASED ON SURFACES JOINED.
18. WALL MATERIALS (IE. TILE, WALL PROTECTION, ACCENT PAINT COLOR, ETC.) SHALL NOT END ON AN EXTERIOR CORNER U.N.O. ON PLAN.
19. DIAGONAL ZINC STRIPS TO OCCUR IN LOBBY. REFER TO PLAN FOR PATTERN.
20. UNDERSIDE OF EXPOSED CONCRETE PARKING FLOORS SHOULD BE PAINTED WHITE.
21. EXTERIOR OF THE CONCRETE PARKING VEHICULAR BARRIERS WILL BE PAINTED LIGHT GRAY.
22. ALL WALLS WITH ACCENT PWC-2 THROUGH PWC-5 TO RECEIVE LEVEL 5 FINISH ON PARTITION TYPE

B. DEFINITIONS:

1. GWB - GYPSUM WALL BOARD
2. WPS - WALL PROTECTION SYSTEM.

INTERIOR PLAN LEGEND

W-FIN / F-FIN | B-FIN	FINISH TAG
W-FIN	WALL FINISH
F-FIN | B-FIN	FLOOR & BASE FINISH
	CASEWORK / MILLWORK
CPT / TZ	FINISH FLOOR MATERIAL TRANSITION
	FINISH PATTERN DIRECTION
1A	INTERIOR WINDOW TAG
1	KEYNOTE. REFER TO KEYNOTE LEGEND
XXX-XXX	ACCENT FLOOR FINISH
XXX-XXX	ACCENT WALL FINISH
	ACCENT WALL EXTENTS
XXX-XXX	WALL PROTECTION SYSTEMS TAG
	WALL PROTECTION EXTENTS OVER OPENING/SOFFIT
L	CORNER GUARD. REFER TO ROOM FINISH SCHEDULE FOR ADDITIONAL INFORMATION.
[	END GUARD. REFER TO ROOM FINISH SCHEDULE FOR ADDITIONAL INFORMATION.

Order Plans @ www.LDLine.com

2019-07-03 4:38:46 PM

Grady

Project
THE CENTER FOR ADVANCED SURGICAL SERVICES (CASS)
80 GILMER STREET SE
ATLANTA, GA 30303

Prepared For
GRADY HEALTH SYSTEM
80 JESSE HILL DR. SE
ATLANTA, GA 30303

Heikmann, Costa & Kassabaum, Inc.
133 Peachtree Street, NE, Suite 4800
Atlanta, GA 30303 USA
t +1 404 439 9000 f +1 404 439 9001

All reproduction & intellectual property rights reserved © 2019
In Association with

Key Plan

Professional Seals

NOT FOR CONSTRUCTION

No.	Description	Date
1	DD - GMP	2019-07-03

Project No: 18.16013.00
Sheet Title
LEVEL 9 PENTHOUSE FINISH PLAN - EAST

Original is 30 x 42. Do not scale contents of this drawing.
Sheet Number
A229B