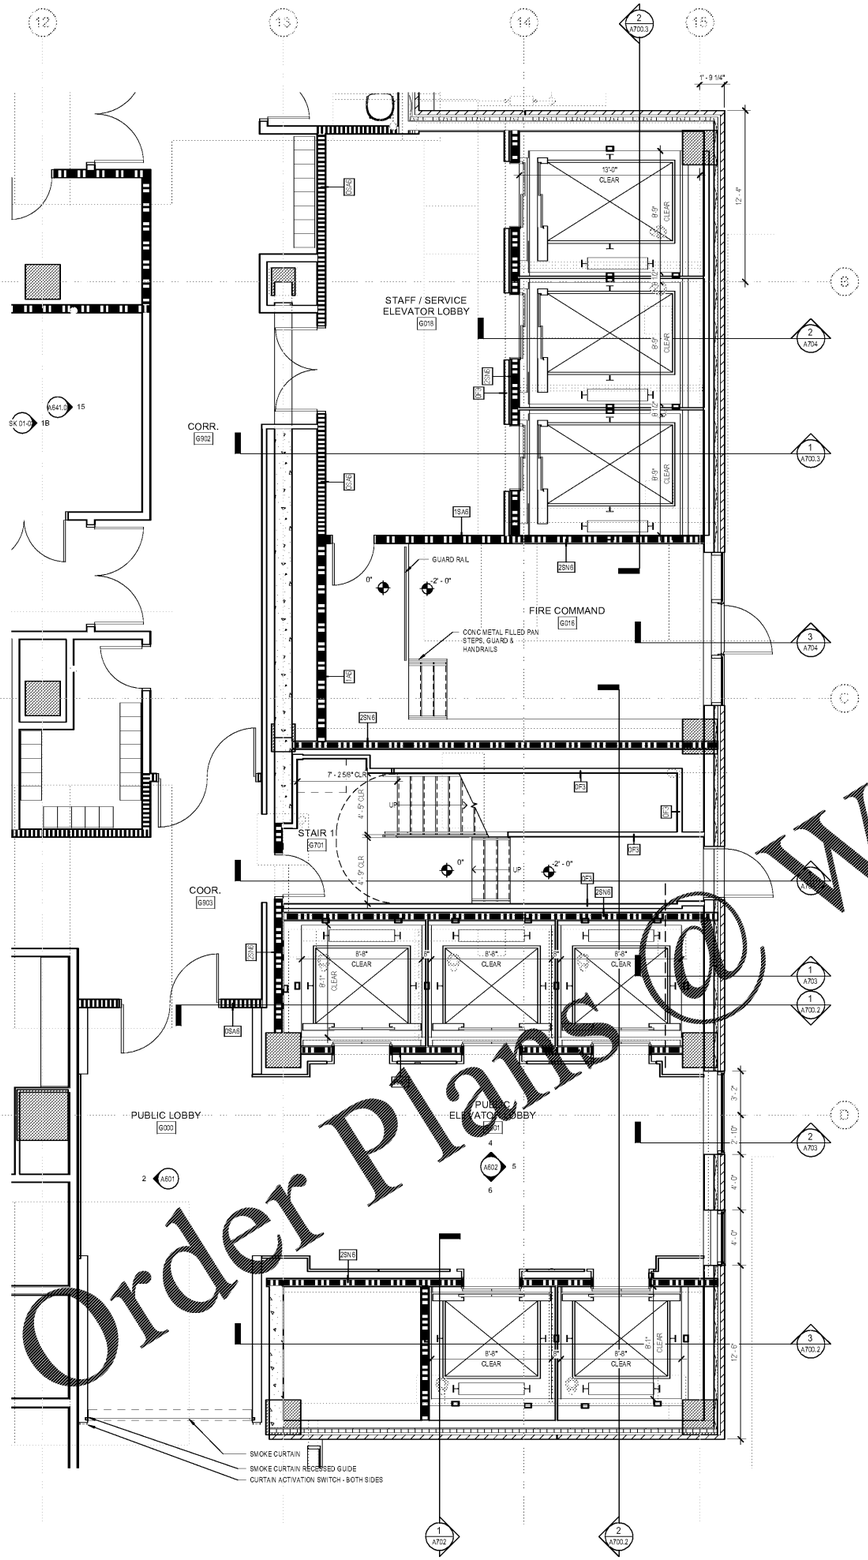

2 GROUND LEVEL - ENLARGED PLAN - CORE 1
1/4" = 1'-0"

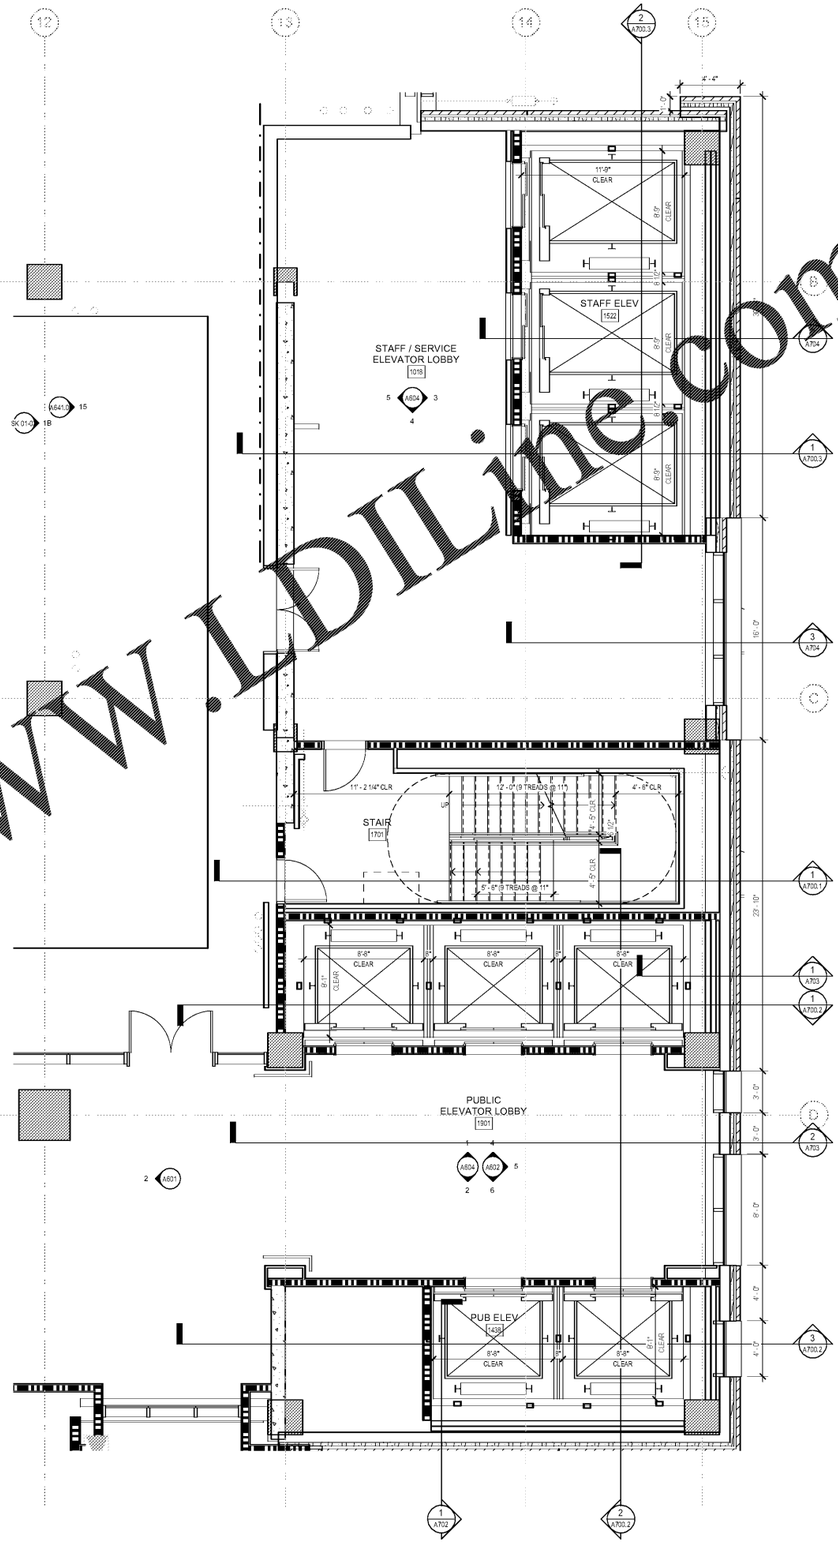

1 LEVEL 1 - ENLARGED PLAN - CORE 1
1/4" = 1'-0"

Order Plans@ www.LDILine.com

2019-07-03 4:43:41 PM

Grady

Project
THE CENTER FOR ADVANCED SURGICAL SERVICES (CASS)
80 GILMER STREET SE
ATLANTA, GA 30303

Prepared For
GRADY HEALTH SYSTEM
80 JESSE HILL DR. SE
ATLANTA, GA 30303

Heikkinen Obata & Kaczaborski, Inc.
133 Peachtree Street, NE, Suite 4800
Atlanta, GA 30303 USA
t +1 404 439 9000 f +1 404 439 9001

All reproduction & intellectual property rights reserved © 2019
In Association with

Key Plan

Professional Seals

NOT FOR CONSTRUCTION

No.	Description	Date
1	DD -GMP	2019-07-03

Project No: 18.16013.00

Sheet Title
ENLARGED PLANS - ELEVATOR AND STAIR CORE

Original is 30 x 42. Do not scale contents of this drawing.

Sheet Number
A501