2 CLINIC ENTRY PORTAL
3/4" = 1'-0"

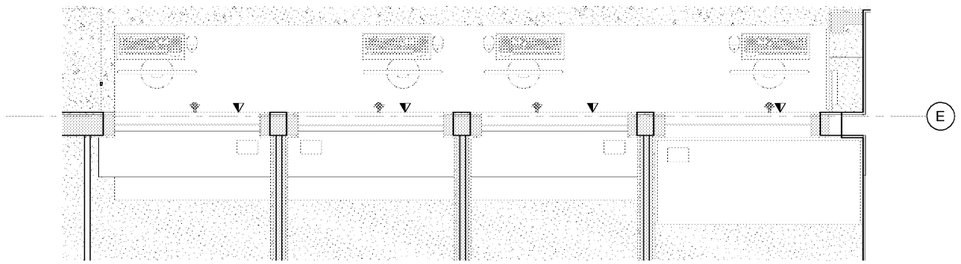

1 MILLWORK PLAN DETAIL - PHARMACY COUNTER
3/4" = 1'-0"

Order Plans @ WWW.EDILine.com

2019-07-03 4:44:31 PM

Grady

Project
THE CENTER FOR ADVANCED SURGICAL SERVICES (CASS)
80 GILMER STREET SE
ATLANTA, GA 30303

Prepared For
GRADY HEALTH SYSTEM
80 JESSE HILL DR. SE
ATLANTA, GA 30303

HKS, Inc.
Heery International, Inc.
133 Peachtree Street, NE, Suite 4800
Atlanta, GA 30303 USA
t +1 404 439 9000 f +1 404 439 9001

All reproduction & intellectual property rights reserved © 2019
In Association with

Key Plan

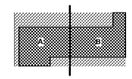

Professional Seals

NOT FOR CONSTRUCTION

No.	Description	Date
1	DD - GMP	2019.07.03

Project No: 18.16013.00
Sheet Title
ENLARGED PLANS - PHARMACY AND CLINIC PORTAL

Original is 30 x 42. Do not scale contents of this drawing.
Sheet Number
A509