SHEET SPECIFIC NOTES

A. GENERAL NOTES:

1. TRUE NORTH USED FOR NORTH, EAST, SOUTH, AND WEST DESIGNATIONS. REFER TO NORTH ARROW ON FLOOR PLANS.

2. EQUIPMENT IS SHOWN FOR SPACE PLANNING AND MOUNTING-HEIGHT PURPOSES ONLY. REFER TO MEDIAL EQUIPMENT DRAWINGS FOR QUANTITIES, DIMENSIONS, POWER REQUIREMENTS AND ADDITIONAL INFORMATION.

3. ALL CASEWORK TO BE LOCKABLE, U.N.O.

4. REFER TO ENLARGED PLANS, ELEVATIONS AND DETAILS FOR CLARIFICATION OF EXTENT OF FINISH MATERIALS AND ADDITIONAL INFORMATION.

5. REFER TO A940 SERIES SHEETS FOR TYPICAL CASEWORK SECTIONS AND GENERAL NOTES.

6. REFER TO A220 SERIES FINISH PLANS FOR FINISH & WALL PROTECTION SYSTEM EXTENTS AND INFORMATION.

7. REFER TO A220.1, A220.2 FOR WALL PROTECTION SYSTEMS LEGEND AND FINISH SCHEDULE.

8. WHERE TRANSITIONS OF WALL PROTECTION OCCUR, USE FRY REGLET TRANSITIONS PIECES AS FOLLOWS

A. AT CORNER TRANSITIONS USE FRY REGLET CTF 125-217 CLEAR ANODIZED

B. AT TRANSITION FROM WALL PROTECTION TO GYP. USE FRY REGLET WCTF 125-217 CLEAR ANODIZED

C. AT TRANSITION FROM WALL PROTECTION TO WALL PROTECTION USE WCTF 125-217 CLEAR ANODIZED

B. DEFINITIONS:

1. GWB - GYPSUM WALL BOARD

2. WP - WALL PROTECTION SYSTEM.

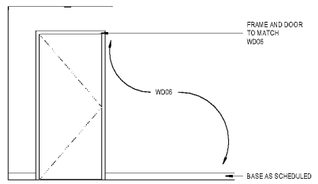

7 TYPICAL CLINIC PORTAL EAST
3/8" = 1'-0"

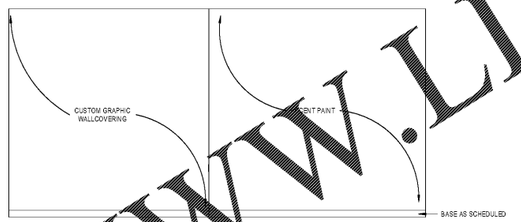

4 GROUND - LAB WAITING WEST
3/8" = 1'-0"

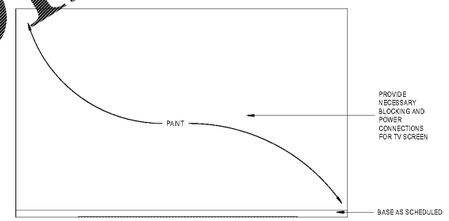

3 GROUND - LAB WAITING EAST
3/8" = 1'-0"

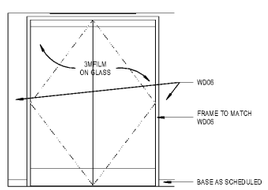

8 TYPICAL CLINIC PORTAL N
3/8" = 1'-0"

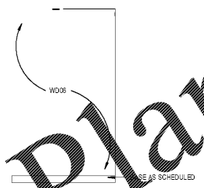

9 TYPICAL CLINIC PORTAL W
3/8" = 1'-0"

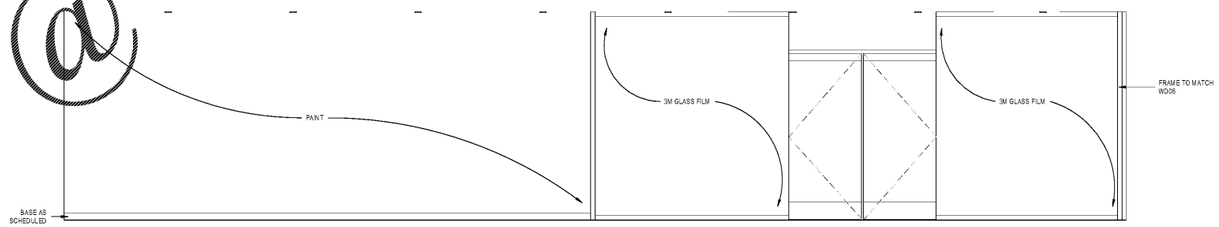

2 GROUND - WAITING SOUTH
3/8" = 1'-0"

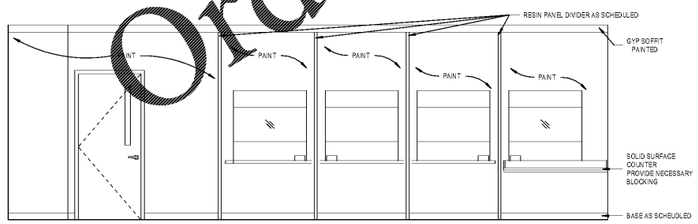

5 GROUND - PHARMACY DESK NORTH
3/8" = 1'-0"

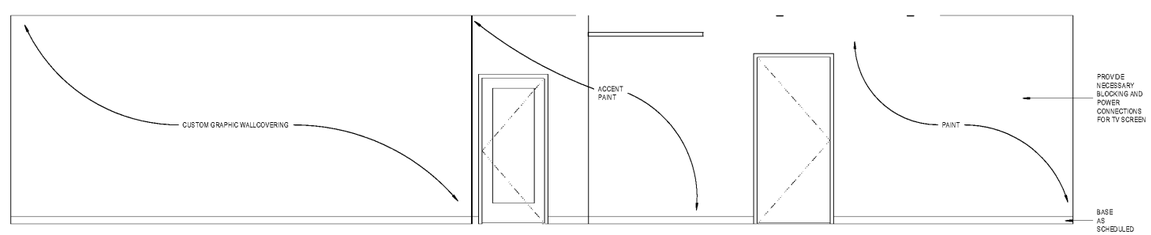

1 GROUND - WAITING NORTH
3/8" = 1'-0"

Order Plans @ WWW.LDILine.com

Grady

Project
THE CENTER FOR ADVANCED SURGICAL SERVICES (CASS)
80 GILMER STREET SE
ATLANTA, GA 30303

Prepared For
GRADY HEALTH SYSTEM
80 JESSE HILL DR. SE
ATLANTA, GA 30303

Hellmuth, Obata & Kassabaum, Inc.
133 Peachtree Street, NE, Suite 4800
Atlanta, GA 30303 USA
t +1 404 439 9000 f +1 404 439 9001

All reproduction & intellectual property rights reserved © 2019

In Association with

Key Plan

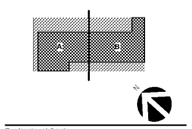

Professional Seals

NOT FOR CONSTRUCTION

No.	Description	Date
1	DD - GMP	2019-07-03

Project No: 18.16013.00

Sheet Title
INTERIOR ELEVATIONS

Original is 30 x 42. Do not scale contents of this drawing.

Sheet Number
A603

2019-07-03 4:46:14 PM