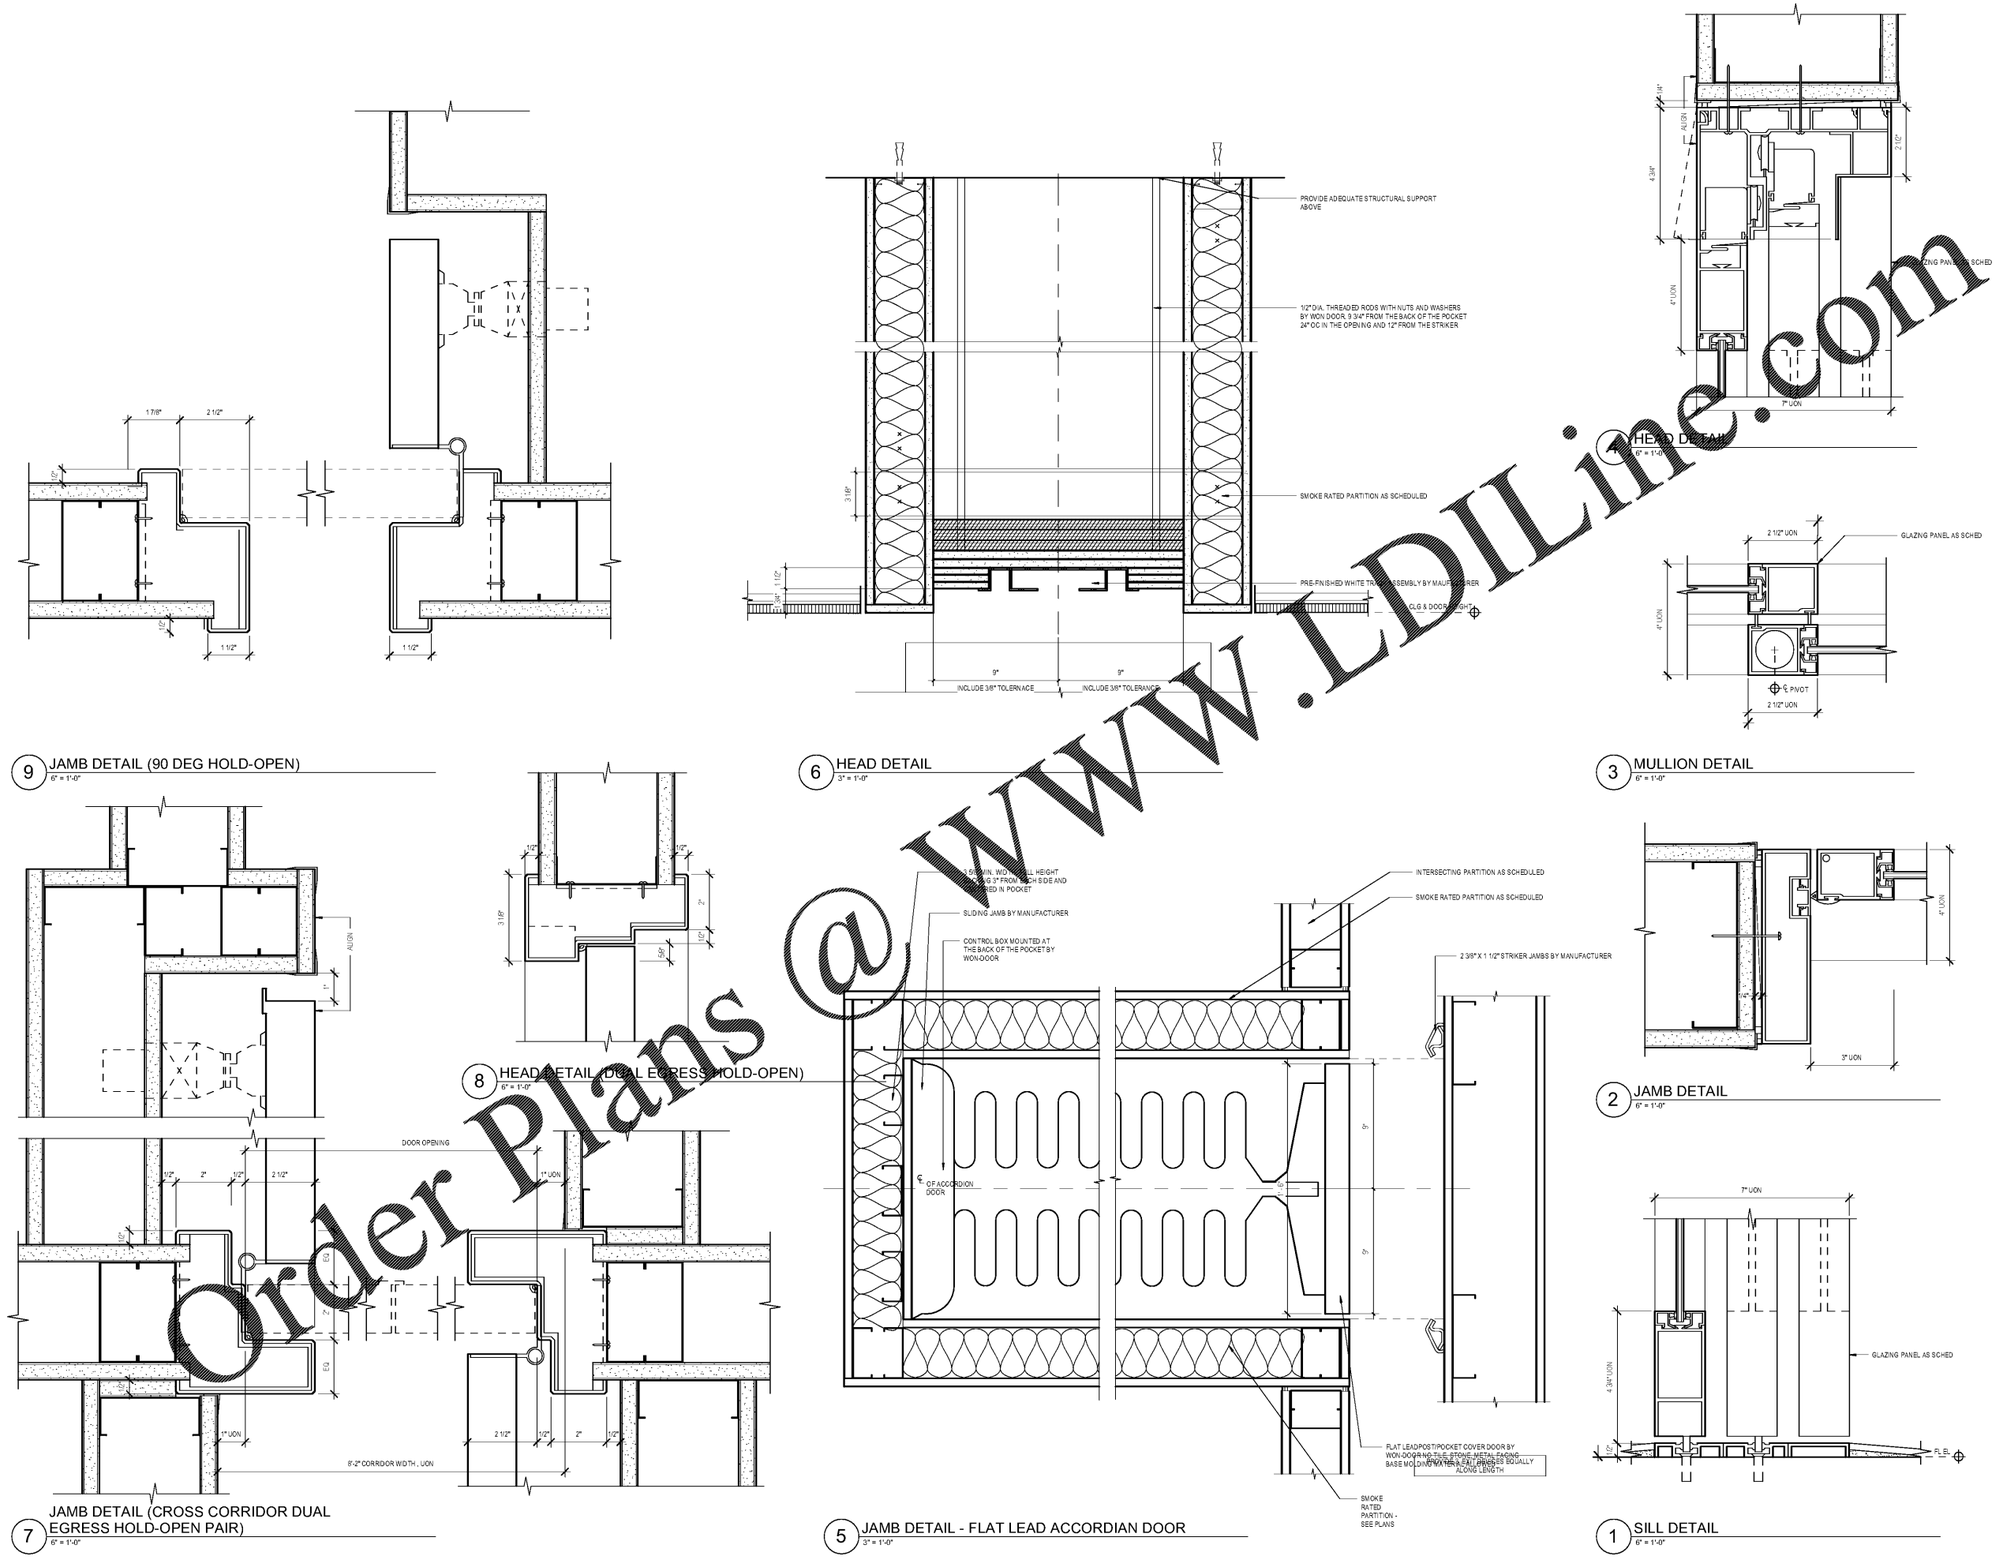

9 JAMB DETAIL (90 DEG HOLD-OPEN)
6" = 1'-0"

6 HEAD DETAIL
3" = 1'-0"

4 HEAD DETAIL
6" = 1'-0"

3 MULLION DETAIL
6" = 1'-0"

8 HEAD DETAIL (DUAL EGRESS HOLD-OPEN)
6" = 1'-0"

2 JAMB DETAIL
6" = 1'-0"

7 JAMB DETAIL (CROSS CORRIDOR DUAL EGRESS HOLD-OPEN PAIR)
6" = 1'-0"

5 JAMB DETAIL - FLAT LEAD ACCORDIAN DOOR
3" = 1'-0"

1 SILL DETAIL
6" = 1'-0"

Order Plans @ WWW.LDILine.com

Grady

Project
THE CENTER FOR ADVANCED SURGICAL SERVICES (CASS)
80 GILMER STREET SE
ATLANTA, GA 30303

Prepared For
GRADY HEALTH SYSTEM
80 JESSE HILL DR. SE
ATLANTA, GA 30303

Hellmuth, Obata & Kassabaum, Inc.
133 Peachtree Street, NE, Suite 4800
Atlanta, GA 30303 USA
t +1 404 439 9000 f +1 404 439 9001

All reproduction & intellectual property rights reserved © 2019

In Association with

Key Plan

Professional Seals

NOT FOR CONSTRUCTION

No.	Description	Date
1	DD - GMP	2019-07-03

Project No: 18.16013.00

Sheet Title
INTERIOR DETAILS - DOORS & FRAMES

Original is 30 x 42. Do not scale contents of this drawing.

Sheet Number
A908

2019-07-03 4:55:32 PM