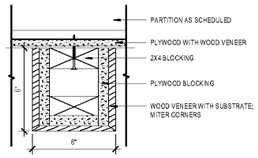

11 WOOD SLAT DTL
3" = 1'-0"

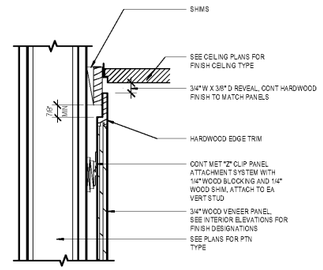

8 WD SECT CEILING
3" = 1'-0"

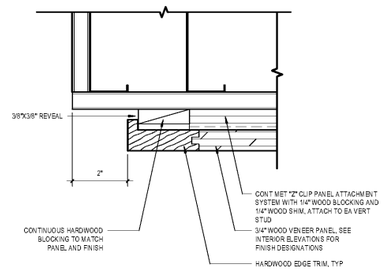

5 WD EDGE
6" = 1'-0"

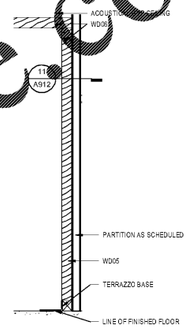

2 SECTION AT LOBBY WOOD WALL
3/8" = 1'-0"

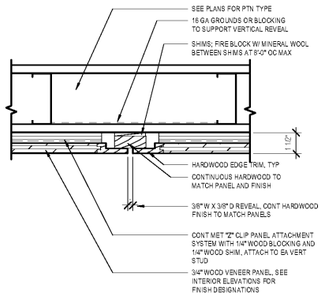

10 WD PLAN JOINT
3" = 1'-0"

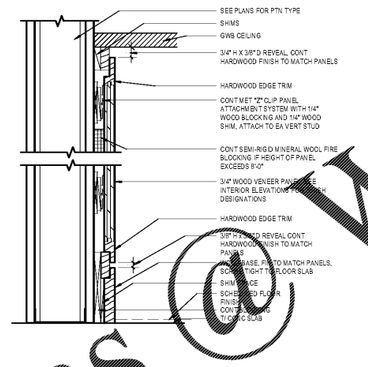

7 WD SECT BASE
3" = 1'-0"

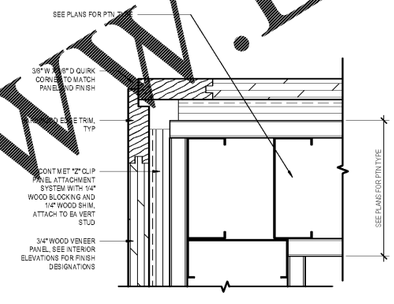

4 WD OUTSIDE CORNER
6" = 1'-0"

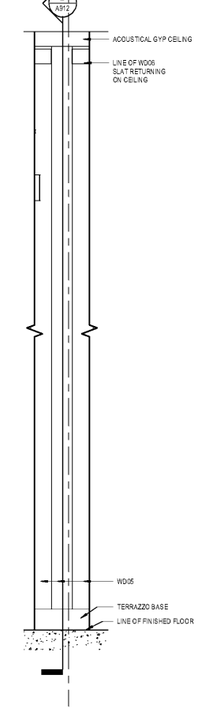

DETAIL ELEVATION LOBBY ACCENT WOOD WALL
3/4" = 1'-0"

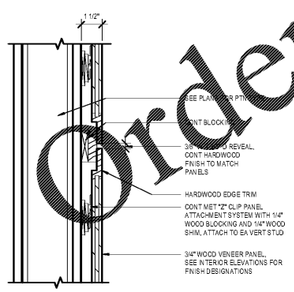

9 WD SECT JOINT
3" = 1'-0"

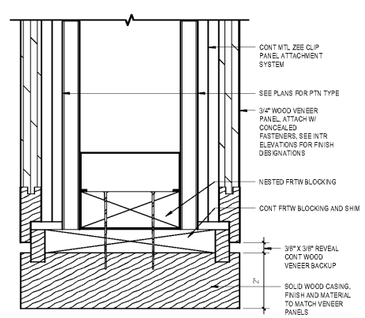

6 WD PLAN END
6" = 1'-0"

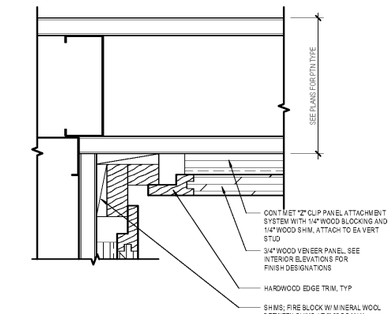

3 WD INSIDE CORNER
6" = 1'-0"

1 DETAIL ELEVATION LOBBY ACCENT WOOD WALL
3/4" = 1'-0"

Order Plans @ WWW.LDILine.com

2019-07-03 4:55:43 PM

Grady

Project
THE CENTER FOR ADVANCED SURGICAL SERVICES (CASS)
80 GILMER STREET SE
ATLANTA, GA 30303

Prepared For
GRADY HEALTH SYSTEM
80 JESSE HILL DR. SE
ATLANTA, GA 30303

Heikmann Osuna & Kasselbaum, Inc.
133 Peachtree Street, NE, Suite 4800
Atlanta, GA 30303 USA
t +1 404 439 9000 f +1 404 439 9001

All reproduction & intellectual property rights reserved © 2019
In Association with

Key Plan

Professional Seals

NOT FOR CONSTRUCTION

No.	Description	Date
1	DD - GMP	2019-07-03

Project No: 18.16013.00

Sheet Title
INTERIOR PARTITIONS - WOOD PANELING

Original is 30 x 42. Do not scale contents of this drawing.

Sheet Number
A912