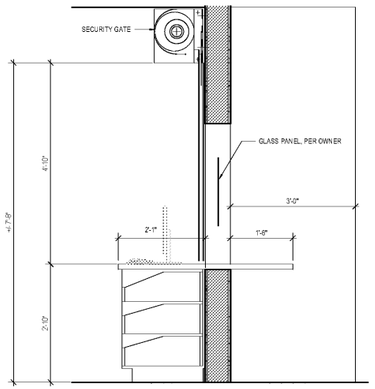

7 **SECTION** TRANS COUNTER 3
3/4" = 1'-0"

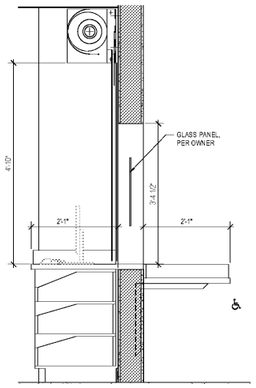

6 **SECTION** TRANS COUNTER 1 @ ADA COUNTER
3/4" = 1'-0"

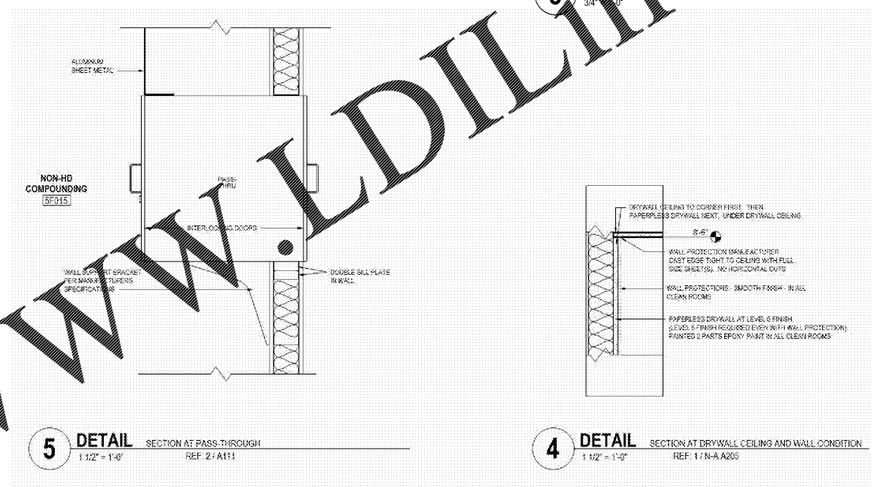

5 **DETAIL** SECTION AT PASS-THROUGH
1 1/2" = 1'-0" REF: 2 / A111

4 **DETAIL** SECTION AT DRYWALL CEILING AND WALL CONDITION
1 1/2" = 1'-0" REF: 1 / N-A A205

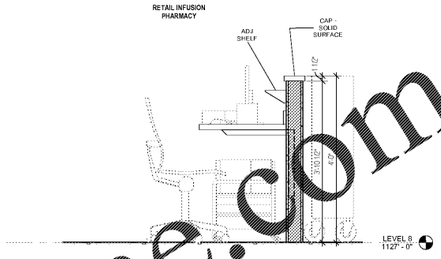

8 **SECTION** REFILL DESK
3/4" = 1'-0"

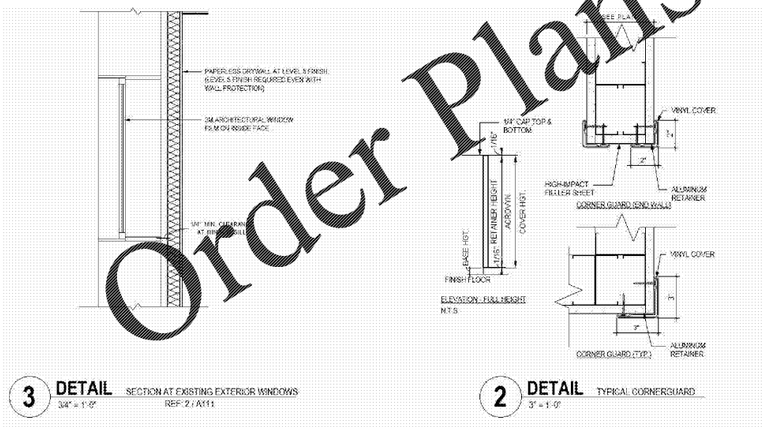

3 **DETAIL** SECTION AT EXISTING EXTERIOR WINDOWS
3/4" = 1'-0" REF: 2 / A111

2 **DETAIL** TYPICAL CORNERGUARD
3" = 1'-0"

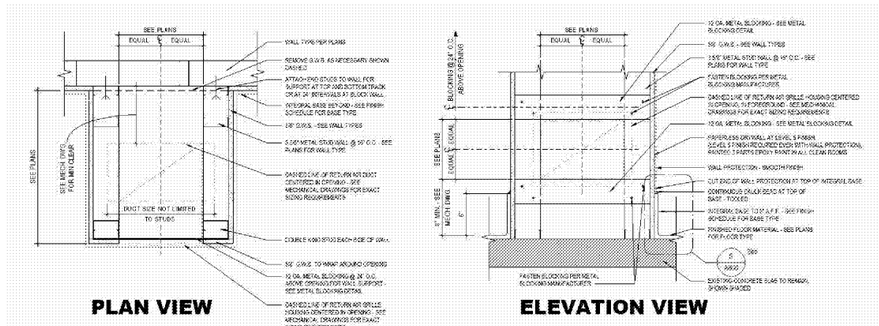

1 **DETAIL** LOW RETURN AIR GRILLE
1 1/2" = 1'-0"

Order Plans @ www.LDILine.com

Grady

Project
CASS Pharmacies

88 Jesse Hill Drive
Atlanta, GA 30303

Prepared For
GRADY HEALTH SYSTEM

Heikmann Owens & Associates, Inc.
133 Peachtree Street, NE, Suite 4800
Atlanta, GA 30303 USA
t +1 404 439 9000 f +1 404 439 9001

All reproduction & intellectual property rights reserved © 2019
In Association with

Key Plan

Professional Seals

NOT FOR CONSTRUCTION

No.	Description	Date
1	DD - GMP	2019.07.03

Project No: 18534.01
Sheet Title
MISCELLANEOUS DETAILS - PHARMACY

Original is 30 x 42. Do not scale contents of this drawing.
Sheet Number
PH840

7/1/2019 2:29:04 PM