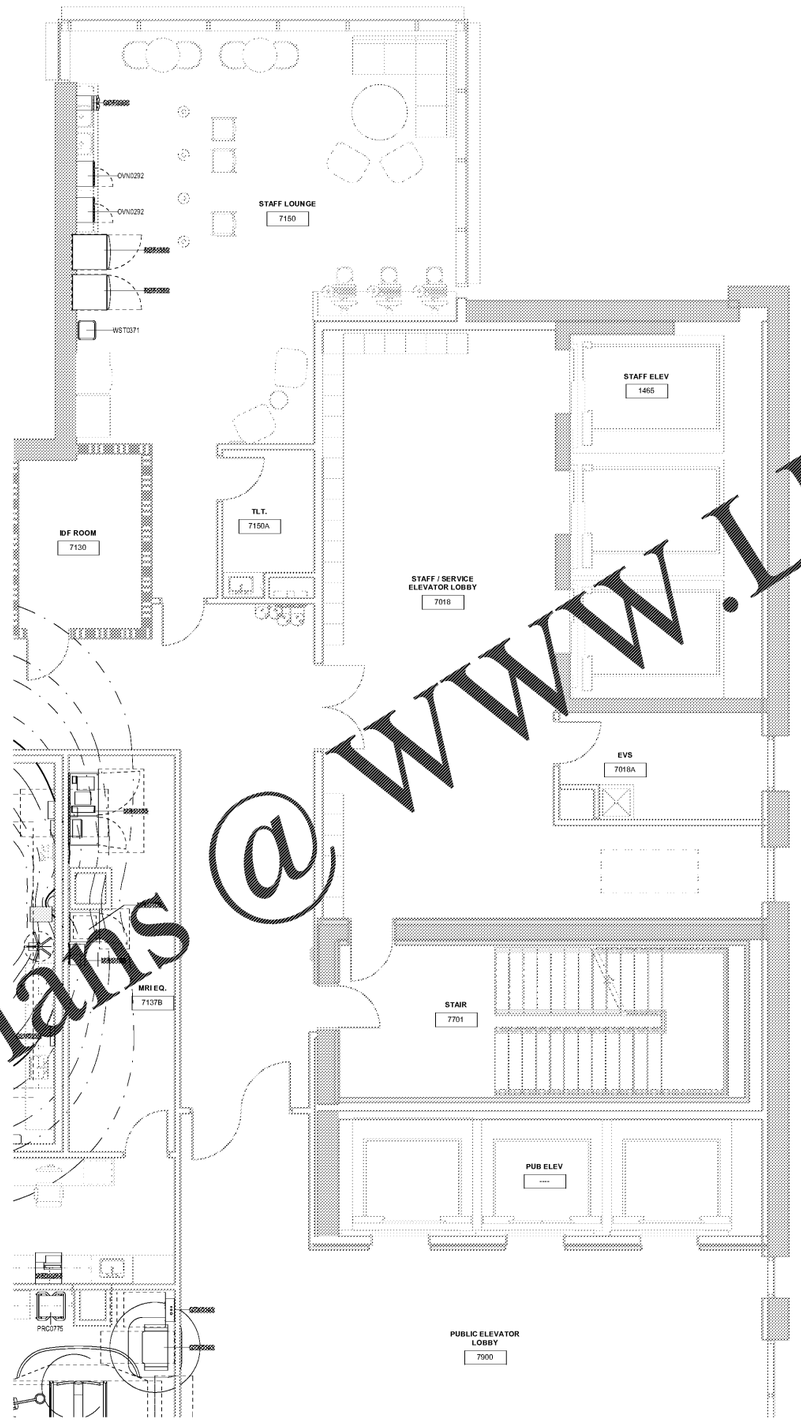

1 Level 7 - Area E
1/4" = 1'-0"

Order Plans @ WWW.LDILine.com

6/27/2019 3:37:08 PM

Grady

Project
THE CENTER FOR ADVANCED SURGICAL SERVICES (CASS)
ATLANTA, GA

Prepared For
Owner

Hellmuth, Obata & Kassabaum, Inc.
191 Peachtree Street, NE, Suite 2250
Atlanta, GA 30303 USA
t +1 404 439 9000 f +1 404 439 9001

All reproduction & intellectual property rights reserved © 2019
In Association with

Key Plan

Professional Seals

NOT FOR CONSTRUCTION

No.	Description	Date
1	DD - SMP	2019-07-03

Project No: 17-643
Sheet Title
Level 7 - Area E

Original is 30 x 42. Do not scale contents of this drawing.
Sheet Number
Q107E