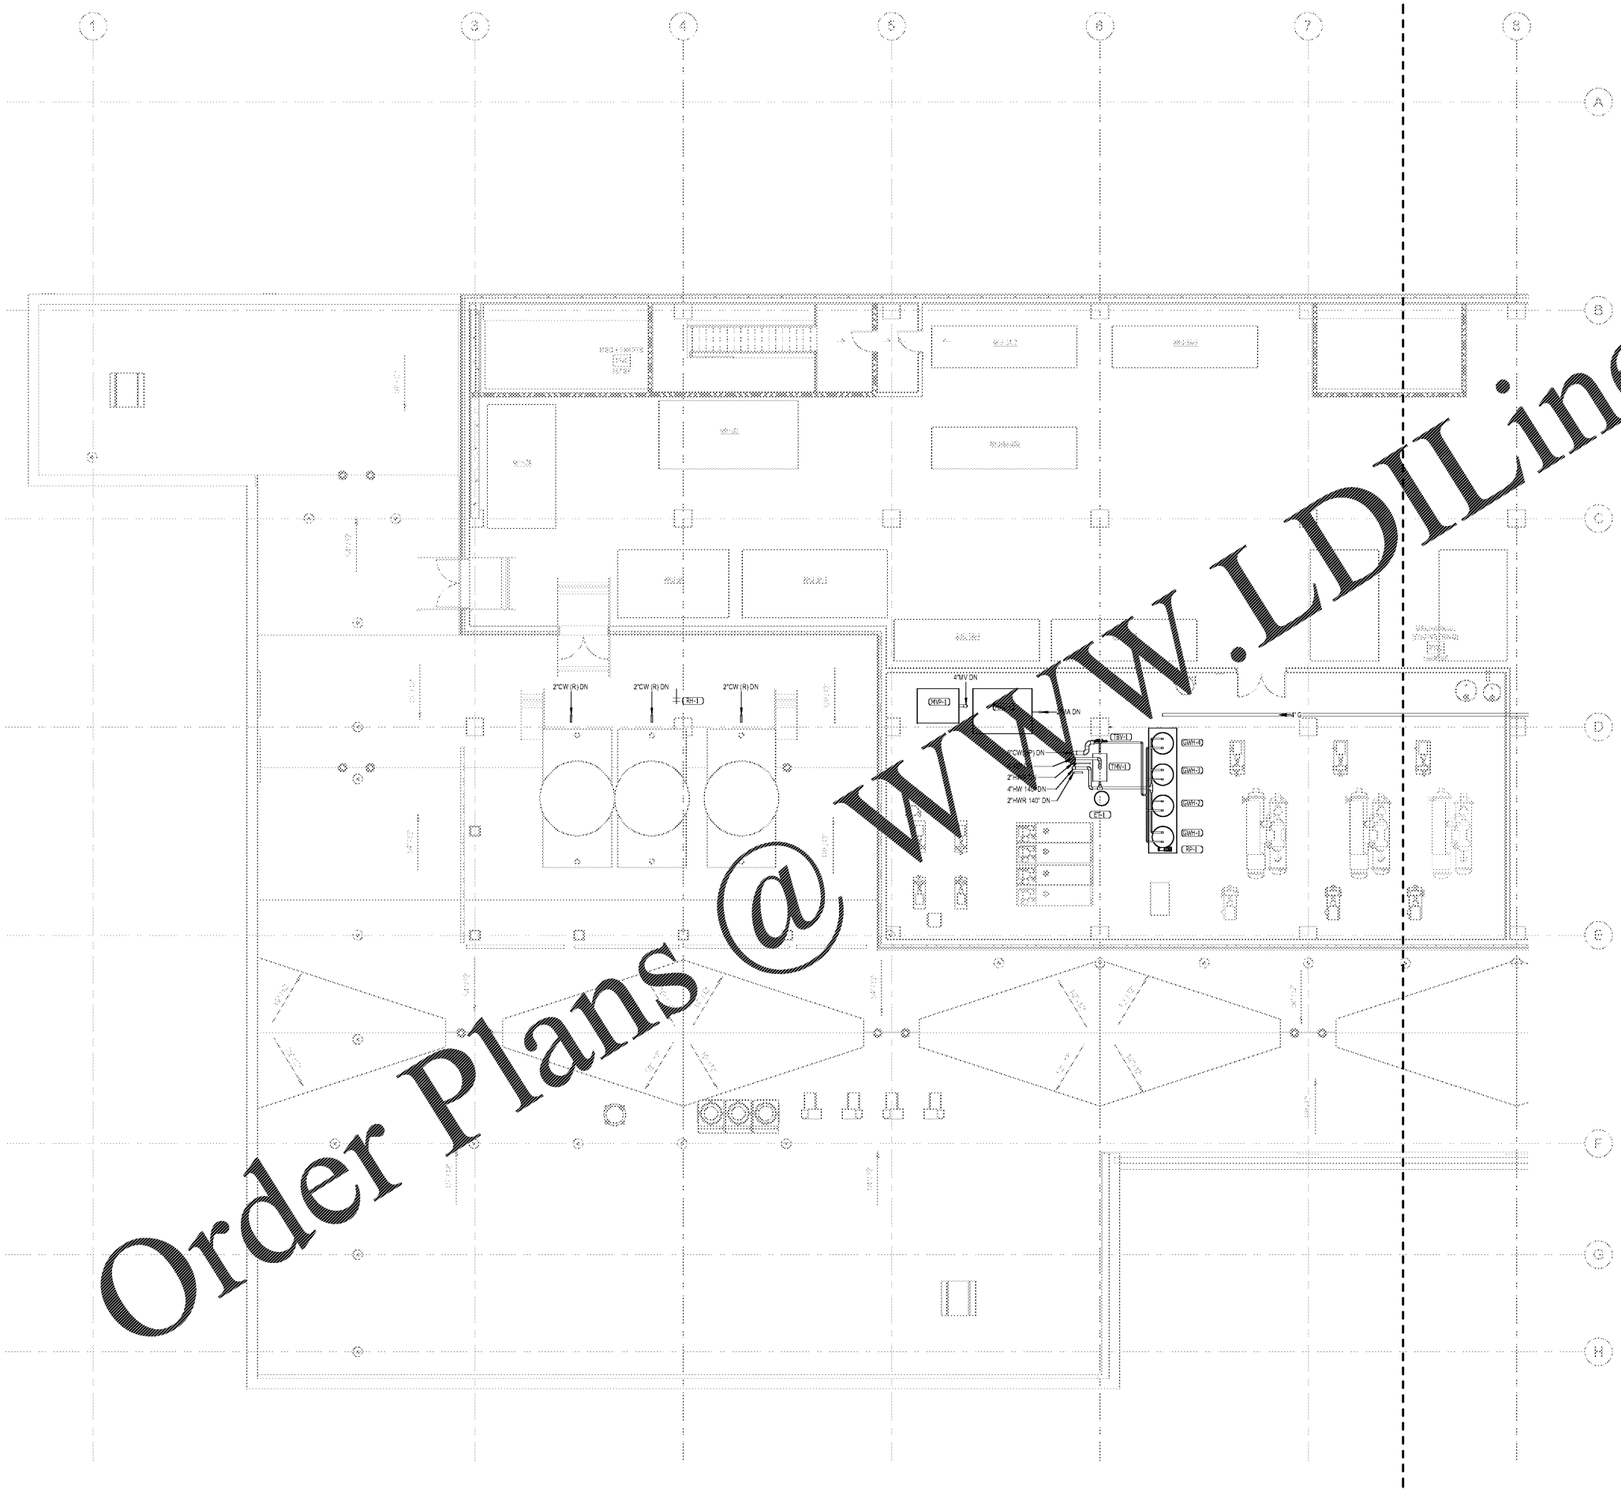

PLUMBING NOTES PRESSURE (NEW)

1. OFFSET ALL DOMESTIC WATER PIPING THROUGH THE CEILING SPACE OR WALL SPACES UNLESS NOTED OTHERWISE. PROVIDE SHUT OFF VALVE AND WATER HAMMER ARRESTORS AT EACH SUPPLY DROP TO PLUMBING FIXTURE OR GROUP OF FIXTURES.
2. PIPING IS SHOWN OFFSET FOR DRAWING CLARITY. COORDINATE WITH HVAC AND ELECTRICAL CONTRACTORS AND PROVIDE ADDITIONAL OFFSETS AS REQUIRED TO AVOID CONFLICTS WITH OTHER TRADES.
3. PROVIDE A CHECK VALVE AND BALANCING VALVE INSTALLED AT AN ACCESSIBLE LOCATION NEAR THE JUNCTION OF THE HOT WATER RETURN MAIN. PROVIDE A MANUAL AIR VENT FOR EACH SECTION OF HOT WATER RETURN AT THE HIGHEST POINT OF THE PIPE. BALANCE THE HOT WATER RETURN SYSTEM WITH THE INDICATED FLOWS NOTED AT EACH BALANCING VALVE.
4. PROVIDE WATER CONNECTION FOR ALL TRAP PRIMERS. ALL FLOOR DRAINS NOT RECEIVING A CONTINUOUS FLOW REQUIRE TRAP PRIMERS.
5. COORDINATE ALL PLUMBING CONNECTIONS WITH EQUIPMENT SUPPLIED. COORDINATE EQUIPMENT ACCESSORIES AND SERVICE AREA WITH EQUIPMENT VENDOR.
6. A CERTIFIED TEST AND BALANCING AGENCY SHALL PERFORM THE BALANCING AND ADJUSTMENTS TO THE HOT WATER SYSTEM.
7. COORDINATE LOCATIONS OF ALL VALVES ABOVE THE CEILING SPACE SO THAT ALL VALVES ARE READILY ACCESSIBLE. PROVIDE ACCESS PANELS AS NEEDED. COORDINATE WITH ARCHITECTURAL TRADES.
8. PROVIDE ALL HARDWARE, VALVES AND FITTINGS FOR A COMPLETE INSTALLATION OF THE PLUMBING EQUIPMENT.
9. SLEEVE OR WRAP ALL UNDERGROUND PIPING.
10. PROVIDE STOP VALVES UNDER THE COUNTER FOR THE WATER SUPPLY TO EACH PLUMBING EQUIPMENT CONNECTION.
11. HATCHED AREAS (CROSS HATCH) AS SHOWN ON PLANS INDICATE EXISTING TO REMAIN.
12. HATCHED AREAS (CROSS HATCH) AS SHOWN ON PLANS INDICATE THAT NO PLUMBING SERVICES SHALL BE INSTALLED IN, ENTER OR PASS THROUGH THIS ROOM THAT DOES NOT SERVE THE ROOM DIRECTLY IN ACCORDANCE WITH NFPA 72 GUIDELINES.

PLUMBING KEYNOTES

Order Plans @ WWW.LDILine.com

1 FLOOR PLAN - PENTHOUSE - LEVEL 9 - WEST - PRESSURE & MEDICAL GAS
1/8" = 1'-0"

C:\Revit Local\GRADY CASS-TLC-PLUMB_adriana.rodriguez.rvt

7/1/2019 12:36:43 PM

Grady

Project
THE CENTER FOR ADVANCED SURGICAL SERVICES (CASS)
88 JESSE HILL DRIVE
ATLANTA, GA 30303

Prepared For
GRADY HEALTH SYSTEM
80 JESSE HILL DR. SE
ATLANTA, GA 30303

Hellmuth, Obata & Kassabaum, Inc.
191 Peachtree Street, NE, Suite 2250
Atlanta, GA 30303 USA
t +1 404 439 9000 f +1 404 439 9001

All reproduction & intellectual property right is reserved © 2019

In Association with

TLC ENGINEERING for ARCHITECTURE
©Copyright 2019
255 S. Orange Avenue
Suite 1600
Orlando, FL 32801
P 407.841.9050
COA PEF002660
www.tlc-engineers.com
TLC No.:118548
ORANDO, LONDON, CHARLOTTE

Key Plan

Professional Seals
Benjamin Roseborough, P.E.
Georgia License #PE036005

NOT FOR CONSTRUCTION

No.	Description	Date
1	DD - GMP	2019-07-03

Project No: 18.16013.00

Sheet Title
LEVEL 9 PENTHOUSE PLAN - WEST - PRESSURE & MEDICAL GAS

Original is 30 x 42. Do not scale contents of this drawing.

Sheet Number
P209A