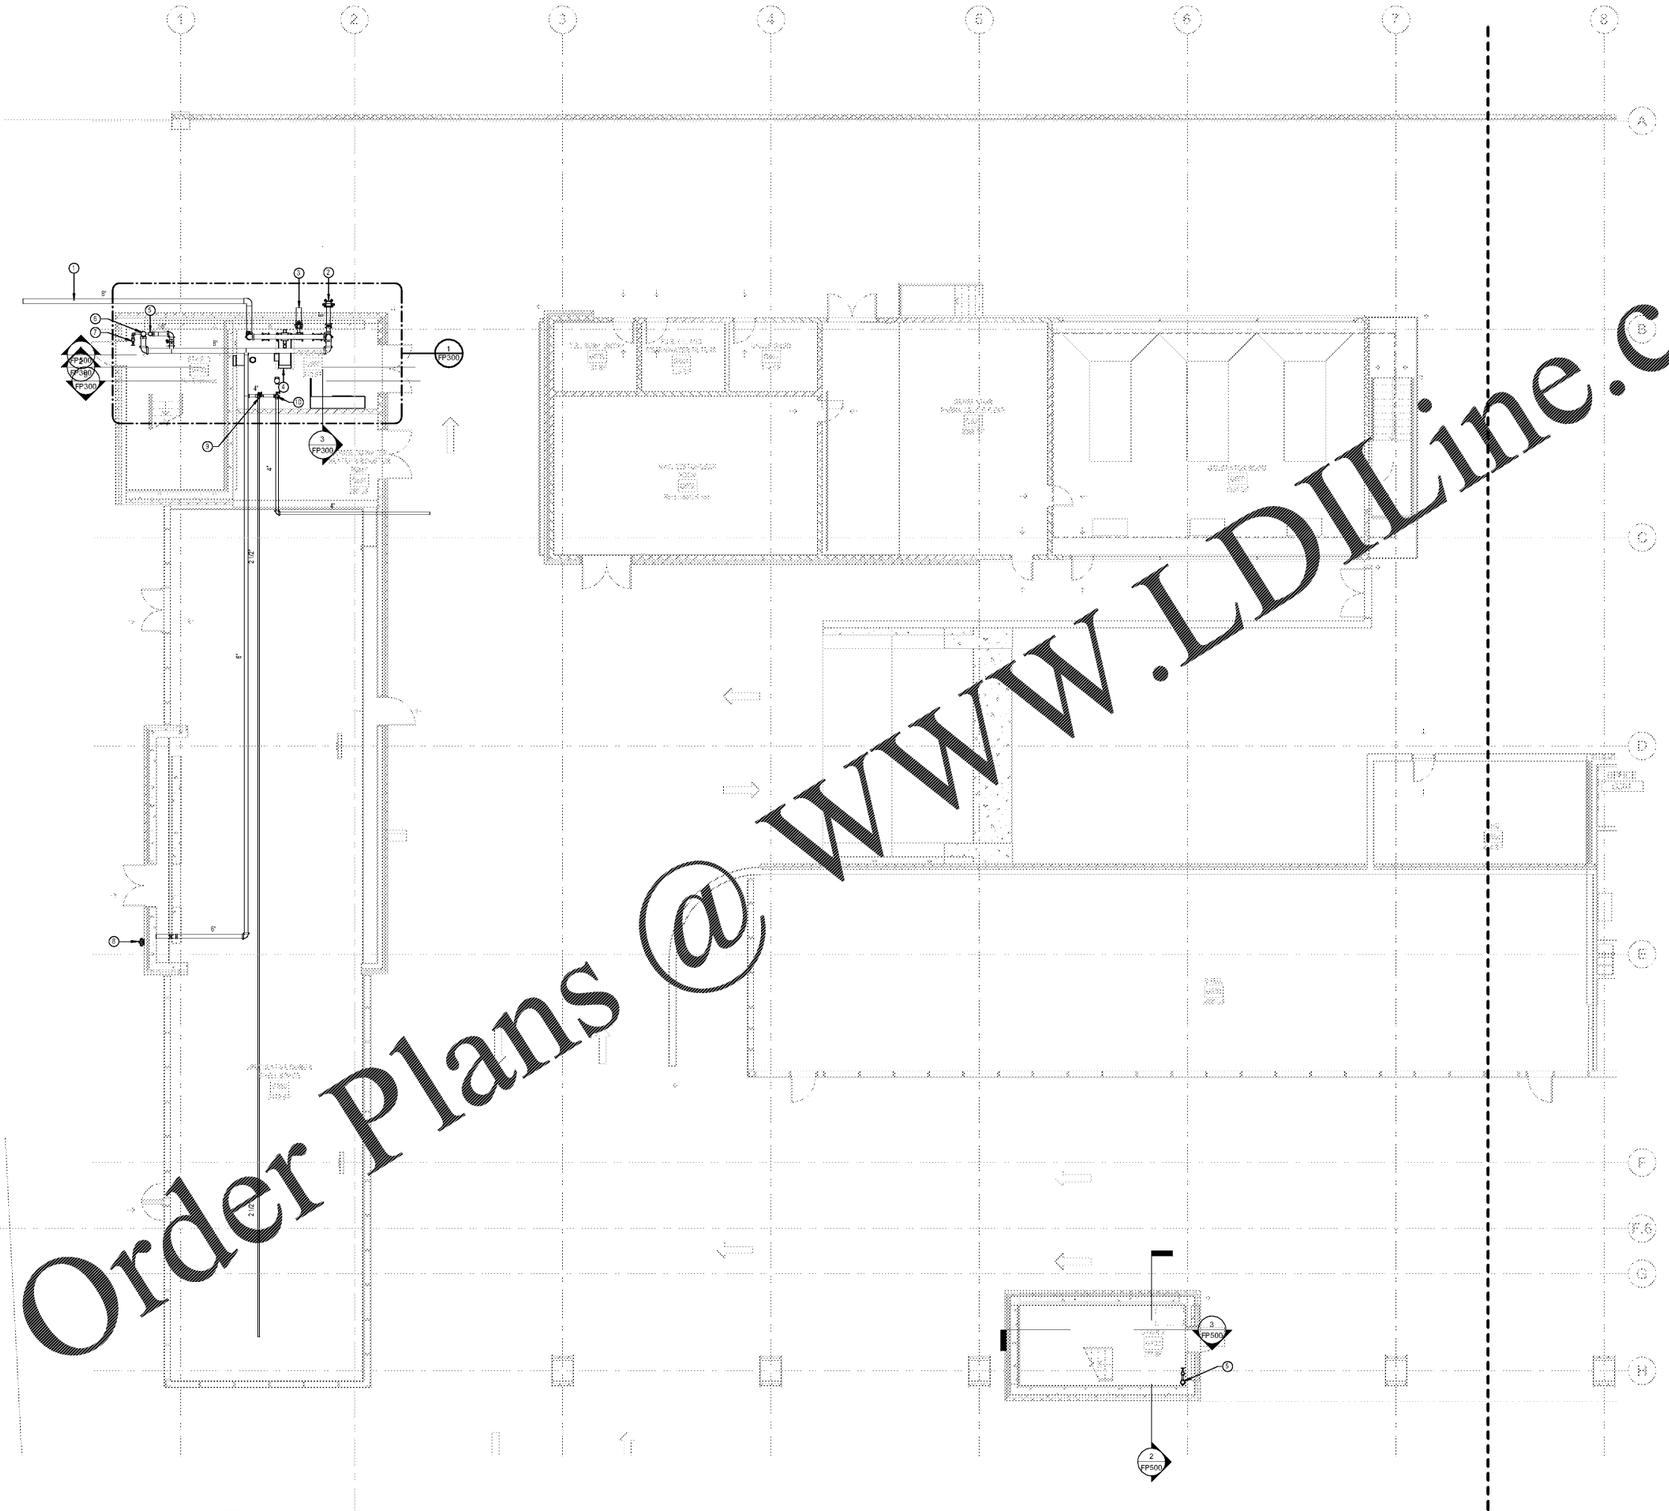

1 FLOOR PLAN - GROUND LEVEL - WEST - FIRE PROTECTION
1/8" = 1'-0"

FIRE PROTECTION KEYNOTES

1. 8" SUPPLY FROM CITY WATER MAIN IN CASED IN CONCRETE
2. 8" 4-VALVE TEST HEADER
3. 8" RELIEF LINE TO GRADE
4. FIRE PUMP
5. 6" STAND PIPE WITH 2-1/2" FDV
6. 8" UP.
7. 2-1/2" FDV VALVE
8. POLISHED CHROME 3-WAY SIAMESE
9. 2-1/2" FLOOR CONTROL VALVE W/ TAMPER AND FLOW SWITCH
10. 4" DRY PIPE VALVE W/ ACCESSORIES (SEE DETAIL).

Grady

Project
THE CENTER FOR ADVANCED SURGICAL SERVICES (CASS)
88 JESSE HILL DRIVE
ATLANTA, GA 30303

Prepared For
GRADY HEALTH SYSTEM
80 JESSE HILL DR. SE
ATLANTA, GA 30303

Hellmuth, Obata & Kassabaum, Inc.
191 Peachtree Street, NE, Suite 2250
Atlanta, GA 30303 USA
t +1 404 439 9000 f +1 404 439 9001

All reproduction & intellectual property rights reserved © 2019

In Association with

TLC ENGINEERING for ARCHITECTURE
©Copyright 2019
255 S. Orange Avenue
Suite 1800
Orlando, FL 32801
P 407.841.9050
COA PE7002660
www.tlc-engineers.com
TLC No.: 118548
TAMPA, ORLANDO, GEORGIA

Key Plan

Professional Seals
Benjamin Roseborough, P.E.
Georgia License #PE036005

NOT FOR CONSTRUCTION

No.	Description	Date
1	DD - GMP	2019-07-03

Project No: 18.16013.00

Sheet Title
GROUND FLOOR PLAN - WEST - FIRE PROTECTION

Original is 30 x 42. Do not scale contents of this drawing.

Sheet Number
FP200A

6/27/2019 3:54:13 PM C:\Revit Local\GRADYCASS-TLC-FIREPROT_jackie.luther.rvt

Order Plans @ WWW.LDILine.com