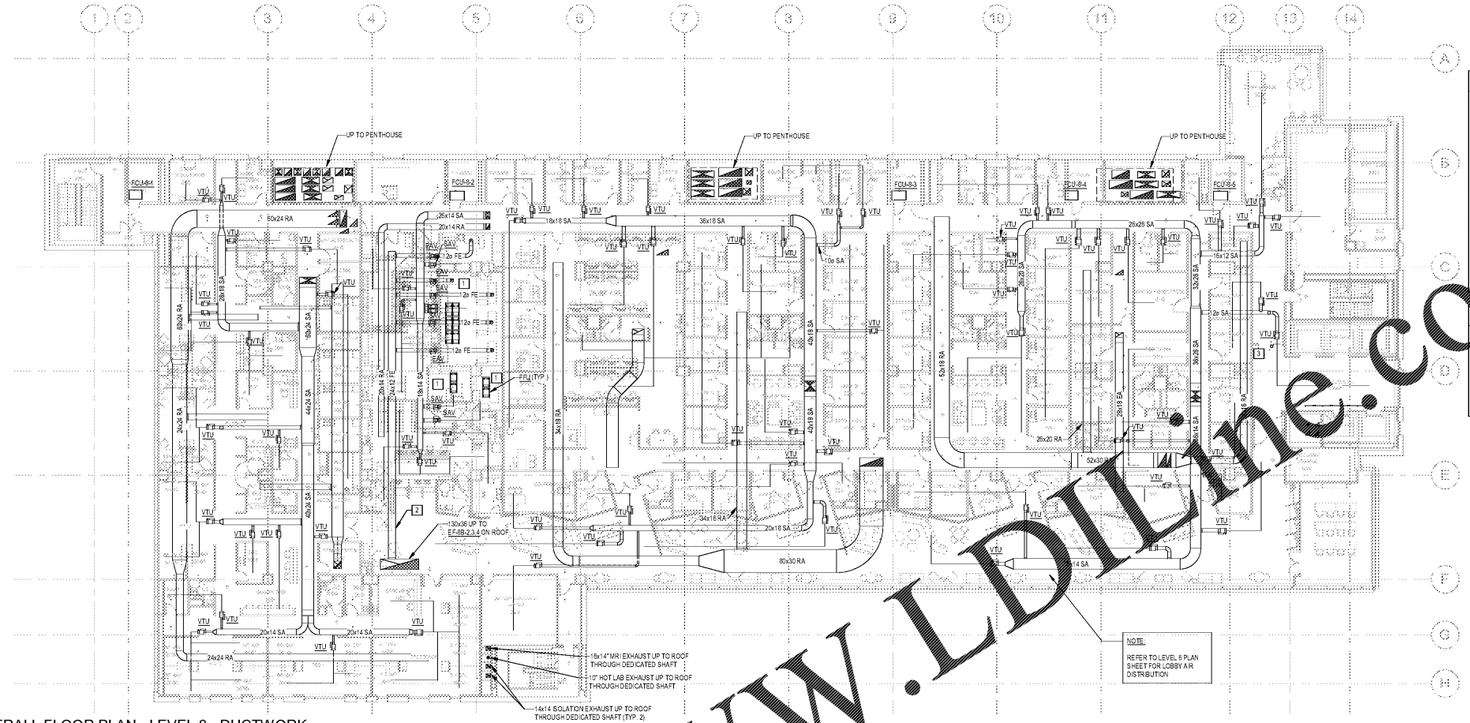

1 OVERALL FLOOR PLAN - LEVEL 8 - DUCTWORK
1/16" = 1'-0"

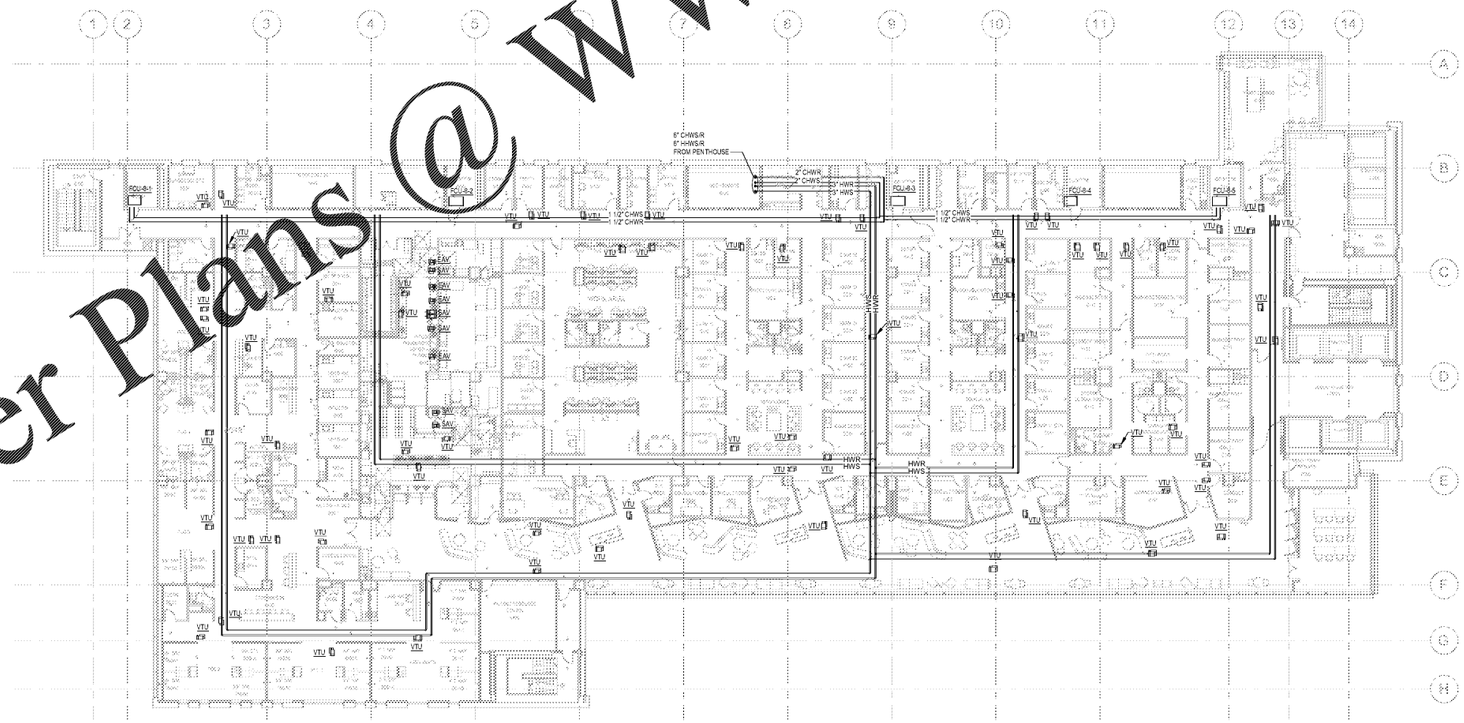

2 OVERALL FLOOR PLAN - LEVEL 8 - PIPING
1/16" = 1'-0"

#	KEYNOTES
1	STERILE COMPOUNDING ROOMS AND ANTEROOM: PROVIDE DIGITAL ROOM PRESSURE MONITORS AT DOORS INTO ROOMS. PROVIDE PHARMACY HVAC STATUS DISPLAY PANEL (INTEGRATED WITH BAS) AT WALL OUTSIDE OF ANTE-ROOM TO DISPLAY FFU STATUS, ROOM PRESSURES, AND HOOD EXHAUST FAN STATUS.
2	PHARMACY HOOD DUCTWORK SHALL BE CONSTRUCTED OF WELDED STAINLESS STEEL BETWEEN THE HOOD AND THE FAN.
3	PROVIDE ACCESS PANEL IN ELEVATOR LOBBY CEILING ADJACENT TO SMOKE DAMPER AND DAMPER ACTUATOR.

GENERAL NOTES

THIS FLOOR SHALL HAVE A FULLY DUCTED RETURN AIR SYSTEM

Order Plans @ WWW.LDLine.com

Grady

Project
THE CENTER FOR ADVANCED SURGICAL SERVICES (CASS)
88 JESSE HILL DRIVE
ATLANTA, GA 30303

Prepared For
GRADY HEALTH SYSTEM
80 JESSE HILL DR. SE
ATLANTA, GA 30303

Hellmuth, Obata & Kassabaum, Inc.
191 Peachtree Street, NE, Suite 2250
Atlanta, GA 30303 USA
t +1 404 439 9000 f +1 404 439 9001

All reproduction & intellectual property rights reserved © 2019

In Association with

TLC ENGINEERING for ARCHITECTURE
©Copyright 2019
255 S. Orange Avenue
Suite 1600
Orlando, FL 32801
P 407.841.9050
COA PEF002660
www.tlc-engineers.com
TLC No.: 118548
TAMPA, ORLANDO, ATLANTA

Key Plan

Professional Seals
Benjamin Roseborough, P.E.
Georgia License #PE036005

NOT FOR CONSTRUCTION

No.	Description	Date
1	DD - GMP	2019-07-03

Project No: 18.16013.00

Sheet Title
LEVEL 8 FLOOR PLAN - OVERALL - MECHANICAL

Original is 30 x 42. Do not scale contents of this drawing.

Sheet Number
M108

7/1/2019 4:04:20 PM C:\Revit Local\GRADY\CASS-TLC-MECH_Michael.Petrone.rvt