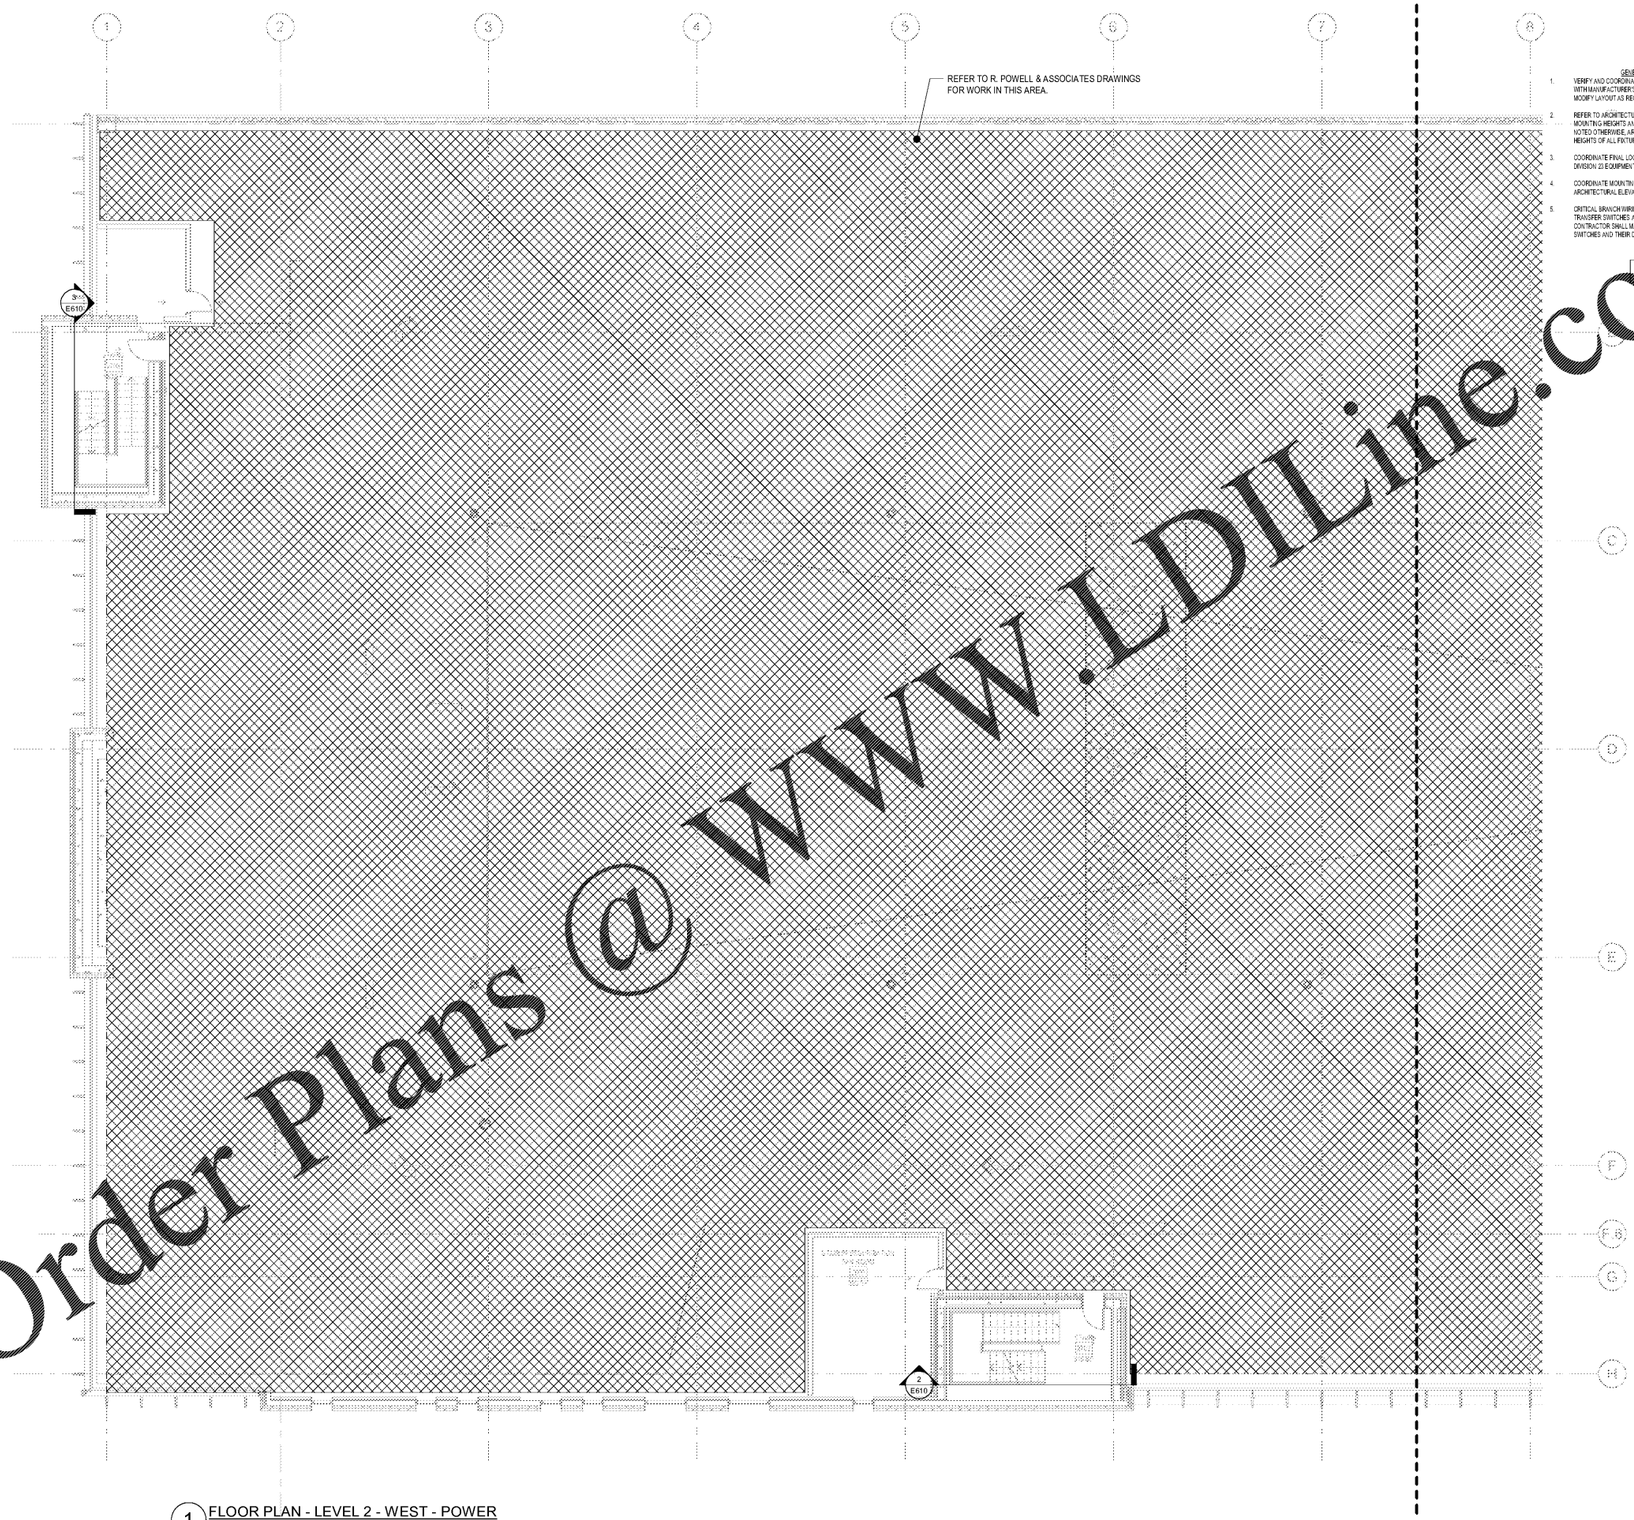

GENERAL POWER PLAN NOTES:

1. VERIFY AND COORDINATE EXACT ELECTRICAL REQUIREMENTS OF ALL EQUIPMENT WITH MANUFACTURER'S RECOMENDATIONS PRIOR TO INSTALLATION OF EQUIPMENT. MODIFY LAYOUT AS REQUIRED PER MANUFACTURERS SPACE REQUIREMENTS.
2. REFER TO ARCHITECTURAL ELEVATIONS AND CASEWORK DRAWINGS FOR FINAL MOUNTING HEIGHTS AND INSTALLATION REQUIREMENTS OF ALL DEVICES. UNLESS NOTED OTHERWISE, ARCHITECTURAL ELEVATIONS SHALL DICTATE MOUNTING HEIGHTS OF ALL FIXTURES AND DEVICES.
3. COORDINATE FINAL LOCATIONS OF ALL DIVISION 23 EQUIPMENT IN FIELD WITH DIVISION 23 EQUIPMENT. FIELD LOCATIONS SHALL DICTATE.
4. COORDINATE MOUNTING HEIGHTS AND LOCATIONS OF ALL DEVICES WITH ARCHITECTURAL ELEVATIONS AND CASEWORK.
5. CRITICAL BRANCH WIRING FROM ANY PANEL DOWNSTREAM OF AUTOMATIC TRANSFER SWITCHES ATS-C1 AND ATS-C2 SHALL NOT OCCUPY THE SAME RACEWAY. CONTRACTOR SHALL MAINTAIN SEPARATION OF WIRING FROM THESE TRANSFER SWITCHES AND THEIR DISTRIBUTION ACROSS THE LIFE OF THE PROJECT.

KEY PLAN

1 FLOOR PLAN - LEVEL 2 - WEST - POWER
1/8" = 1'-0"

Order Plans @ www.LDILine.com

C:\Revit Local\GRADY\CASS-TLC-ELEC_JOE.HILDEBRANDKG.rvt
7/1/2019 5:02:43 PM

Grady

Project
THE CENTER FOR ADVANCED SURGICAL SERVICES (CASS)
88 JESSE HILL DRIVE
ATLANTA, GA 30303

Prepared For
GRADY HEALTH SYSTEM
80 JESSE HILL DR. SE
ATLANTA, GA 30303

Hellmuth, Obata & Kassabaum, Inc.
191 Peachtree Street, NE, Suite 2250
Atlanta, GA 30303 USA
t +1 404 439 9000 f +1 404 439 9001

All reproduction & intellectual property rights reserved © 2019

In Association with

TLC ENGINEERING for ARCHITECTURE
©Copyright 2019
256 S. Orange Avenue
Suite 1800
Orlando, FL 32801
P 407.841.9050
COA PEF002660
www.tlc-engineers.com
TLC No.: 118548
FARRAR, LAWSON, CERRATO

Key Plan

Professional Seals
Emory Neal Boothe, P.E.
Georgia License #PE039005

NOT FOR CONSTRUCTION

No.	Description	Date
1	DD - GMP	2019.07.03

Project No: 18.16013.00

Sheet Title
LEVEL 2 FLOOR PLAN - WEST - POWER

Original is 30 x 42. Do not scale contents of this drawing.

Sheet Number
E202A