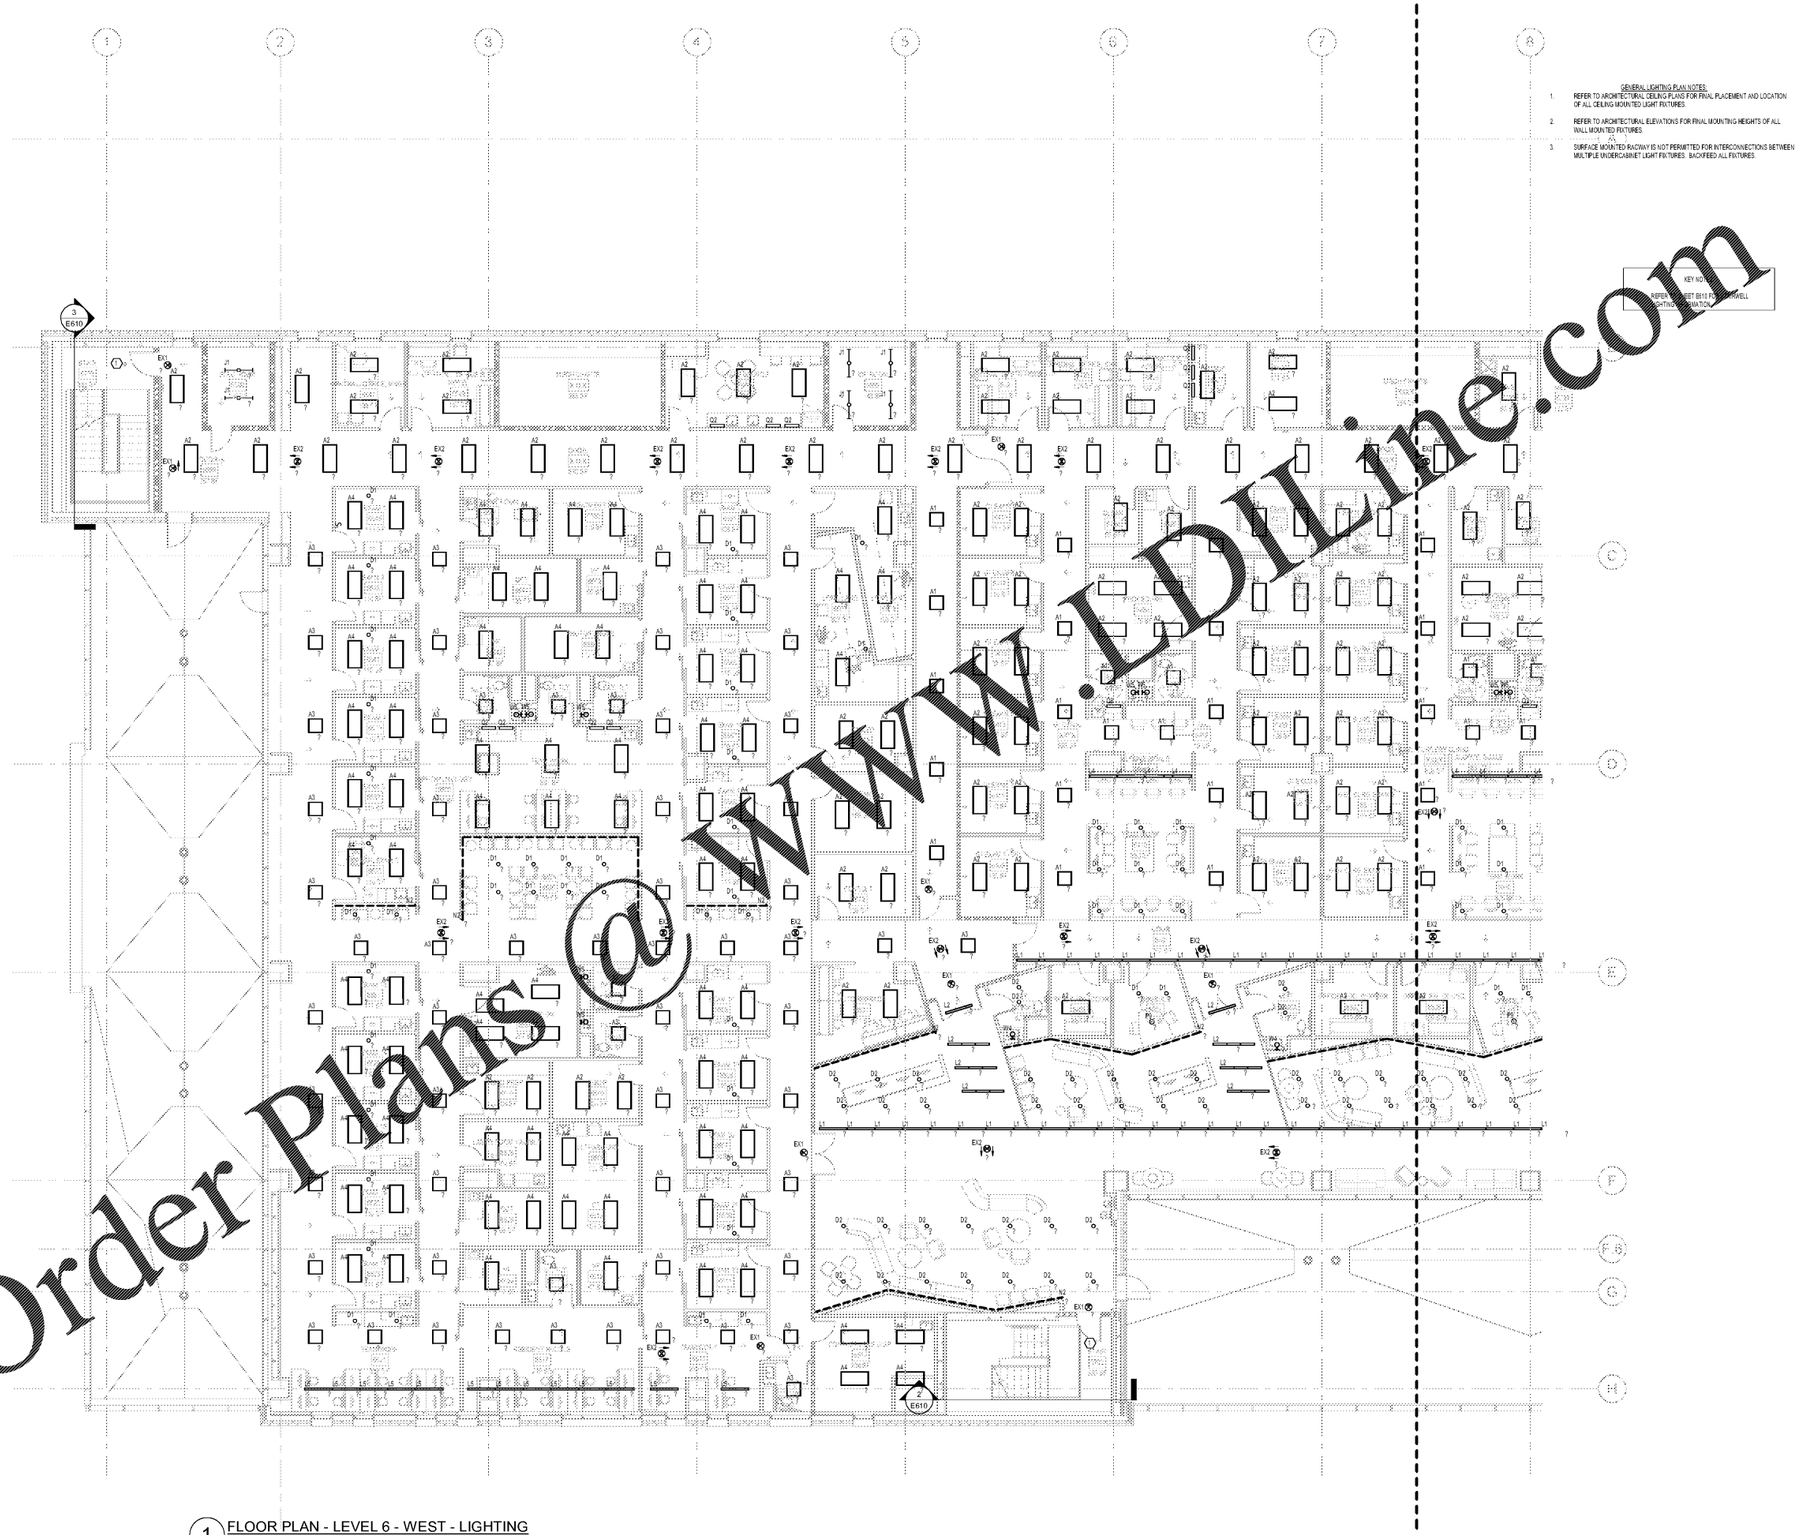

1 FLOOR PLAN - LEVEL 6 - WEST - LIGHTING
1/8" = 1'-0"

GENERAL LIGHTING PLAN NOTES:

1. REFER TO ARCHITECTURAL CEILING PLANS FOR FINAL PLACEMENT AND LOCATION OF ALL CEILING MOUNTED LIGHT FIXTURES.
2. REFER TO ARCHITECTURAL ELEVATIONS FOR FINAL MOUNTING HEIGHTS OF ALL WALL MOUNTED FIXTURES.
3. SURFACE MOUNTED RACEWAY IS NOT PERMITTED FOR INTERCONNECTIONS BETWEEN MULTIPLE UNDERCABINET LIGHT FIXTURES. BACKFEED ALL FIXTURES.

KEY NOTES

REFER TO SHEET E610 FOR FINAL WALL LIGHTING INFORMATION

Grady

Project
THE CENTER FOR ADVANCED SURGICAL SERVICES (CASS)
88 JESSE HILL DRIVE
ATLANTA, GA 30303

Prepared For
GRADY HEALTH SYSTEM
80 JESSE HILL DR. SE
ATLANTA, GA 30303

Hellmuth, Obata & Kassabaum, Inc.
191 Peachtree Street, NE, Suite 2250
Atlanta, GA 30303 USA
t +1 404 439 9000 f +1 404 439 9001

All reproduction & intellectual property rights reserved © 2019

In Association with

TLC ENGINEERING SOLUTIONS
255 S. Orange Avenue
Suite 1600
Orlando, FL 32801
P 407.841.9050
COA PEF002660
www.tlcengineers.com
TLC No.: 118548
THINK. LISTEN. CREATE.

Key Plan

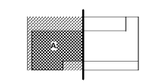

Professional Seals
Emory Neal Boothe, P.E.
Georgia License #PE039005

NOT FOR CONSTRUCTION

No.	Description	Date
1	DD - GMP	2019-07-03

Project No: 18.16013.00

Sheet Title
LEVEL 6 FLOOR PLAN - WEST - LIGHTING

Original is 30 x 42. Do not scale contents of this drawing.

Sheet Number
E306A

Order Plans @ WWW.LDILine.com

C:\Revit Local\GRADYCASS-TLC-ELEC_JOE.HILDENBRANDKGJEY.rvt
7/1/2019 5:08:06 PM