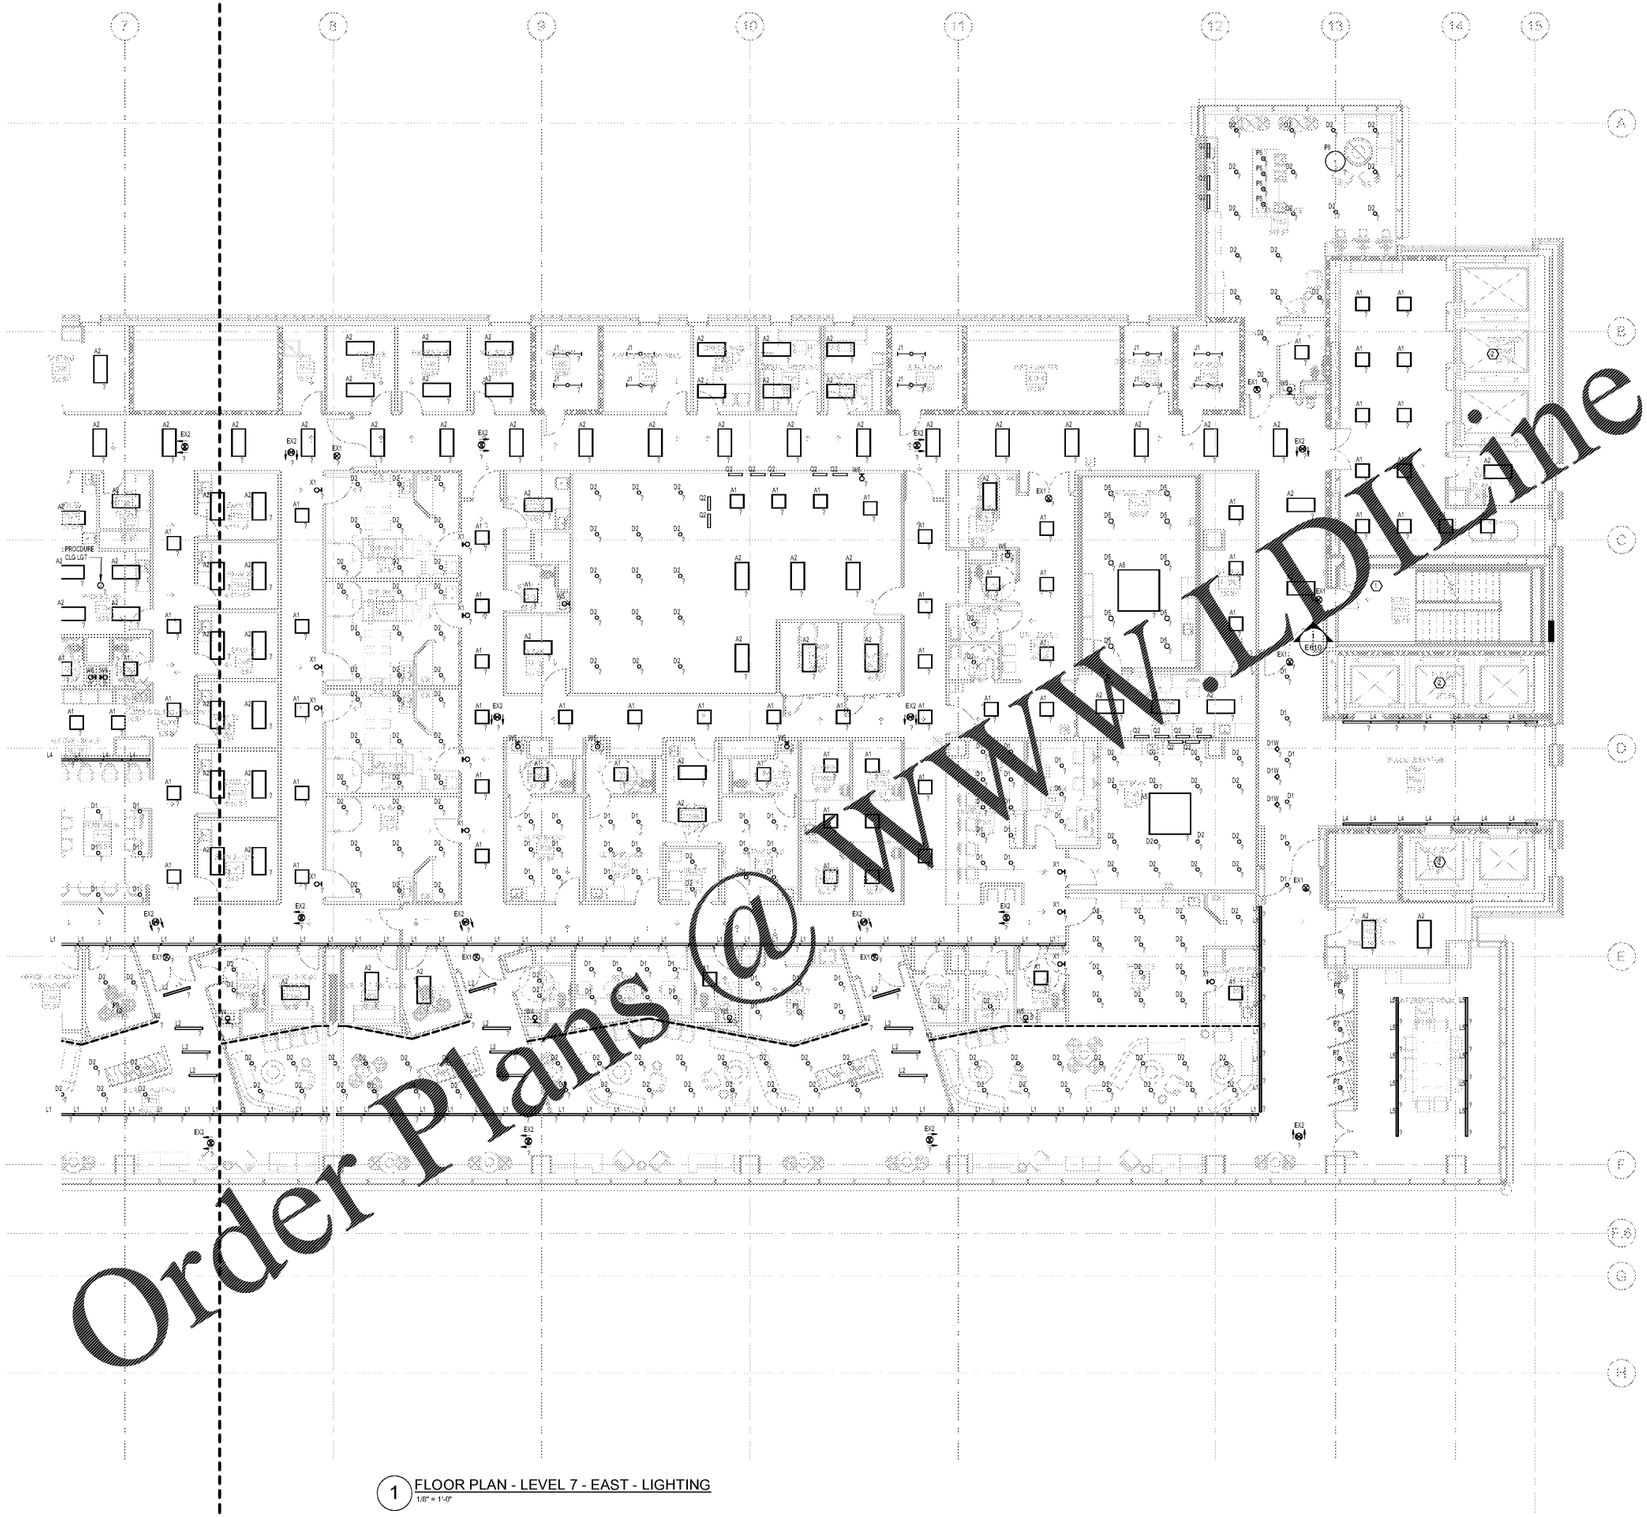

1 FLOOR PLAN - LEVEL 7 - EAST - LIGHTING
1/8" = 1'-0"

GENERAL LIGHTING PLAN NOTES:

1. REFER TO ARCHITECTURAL CEILING PLANS FOR FINAL PLACEMENT AND LOCATION OF ALL CEILING MOUNTED LIGHT FIXTURES.
2. REFER TO ARCHITECTURAL ELEVATIONS FOR FINAL MOUNTING HEIGHTS OF ALL WALL MOUNTED FIXTURES.
3. SURFACE MOUNTED RACWAY IS NOT PERMITTED FOR INTERCONNECTIONS BETWEEN MULTIPLE UNDERCABINET LIGHT FIXTURES. BACKFEED ALL FIXTURES.

KEY NOTES:
1. REFER TO SHEET E613 FOR FIRE ALARM ANNUNCIATOR LOCATION.
2. REFER TO E-SERIES DWGS FOR ELEVATOR SHAFT VERTICAL LIGHTING INFORMATION.

Order Plans @ WWW.LDLine.com

Grady

Project
THE CENTER FOR ADVANCED SURGICAL SERVICES (CASS)
88 JESSE HILL DRIVE
ATLANTA, GA 30303

Prepared For
GRADY HEALTH SYSTEM
80 JESSE HILL DR. SE
ATLANTA, GA 30303

Hellmuth, Obata & Kassabaum, Inc.
191 Peachtree Street, NE, Suite 2250
Atlanta, GA 30303 USA
t +1 404 439 9000 f +1 404 439 9001

All reproduction & intellectual property rights reserved © 2019

In Association with

TLC ENGINEERING for ARCHITECTURE ©Copyright 2019
255 S. Orange Avenue
Suite 1800
Orlando, FL 32801
P 407.841.9050
COA PEF002660
www.tlc-engineers.com
TLC No.: 118548
FRANK, LISTON, CRAIG

Key Plan

Professional Seals
Emory Neal Boothe, P.E.
Georgia License #PE039005

NOT FOR CONSTRUCTION

No.	Description	Date
1	DD - CMP	2019.07.03

Project No: 18.16013.00

Sheet Title
LEVEL 7 FLOOR PLAN - EAST - LIGHTING

Original is 30 x 42. Do not scale contents of this drawing.

Sheet Number
E307B

C:\Revit Local\GRADYCASS-TLC-ELEC_JOE.HILDENBRANDKGIET.rvt
7/1/2019 5:09:08 PM