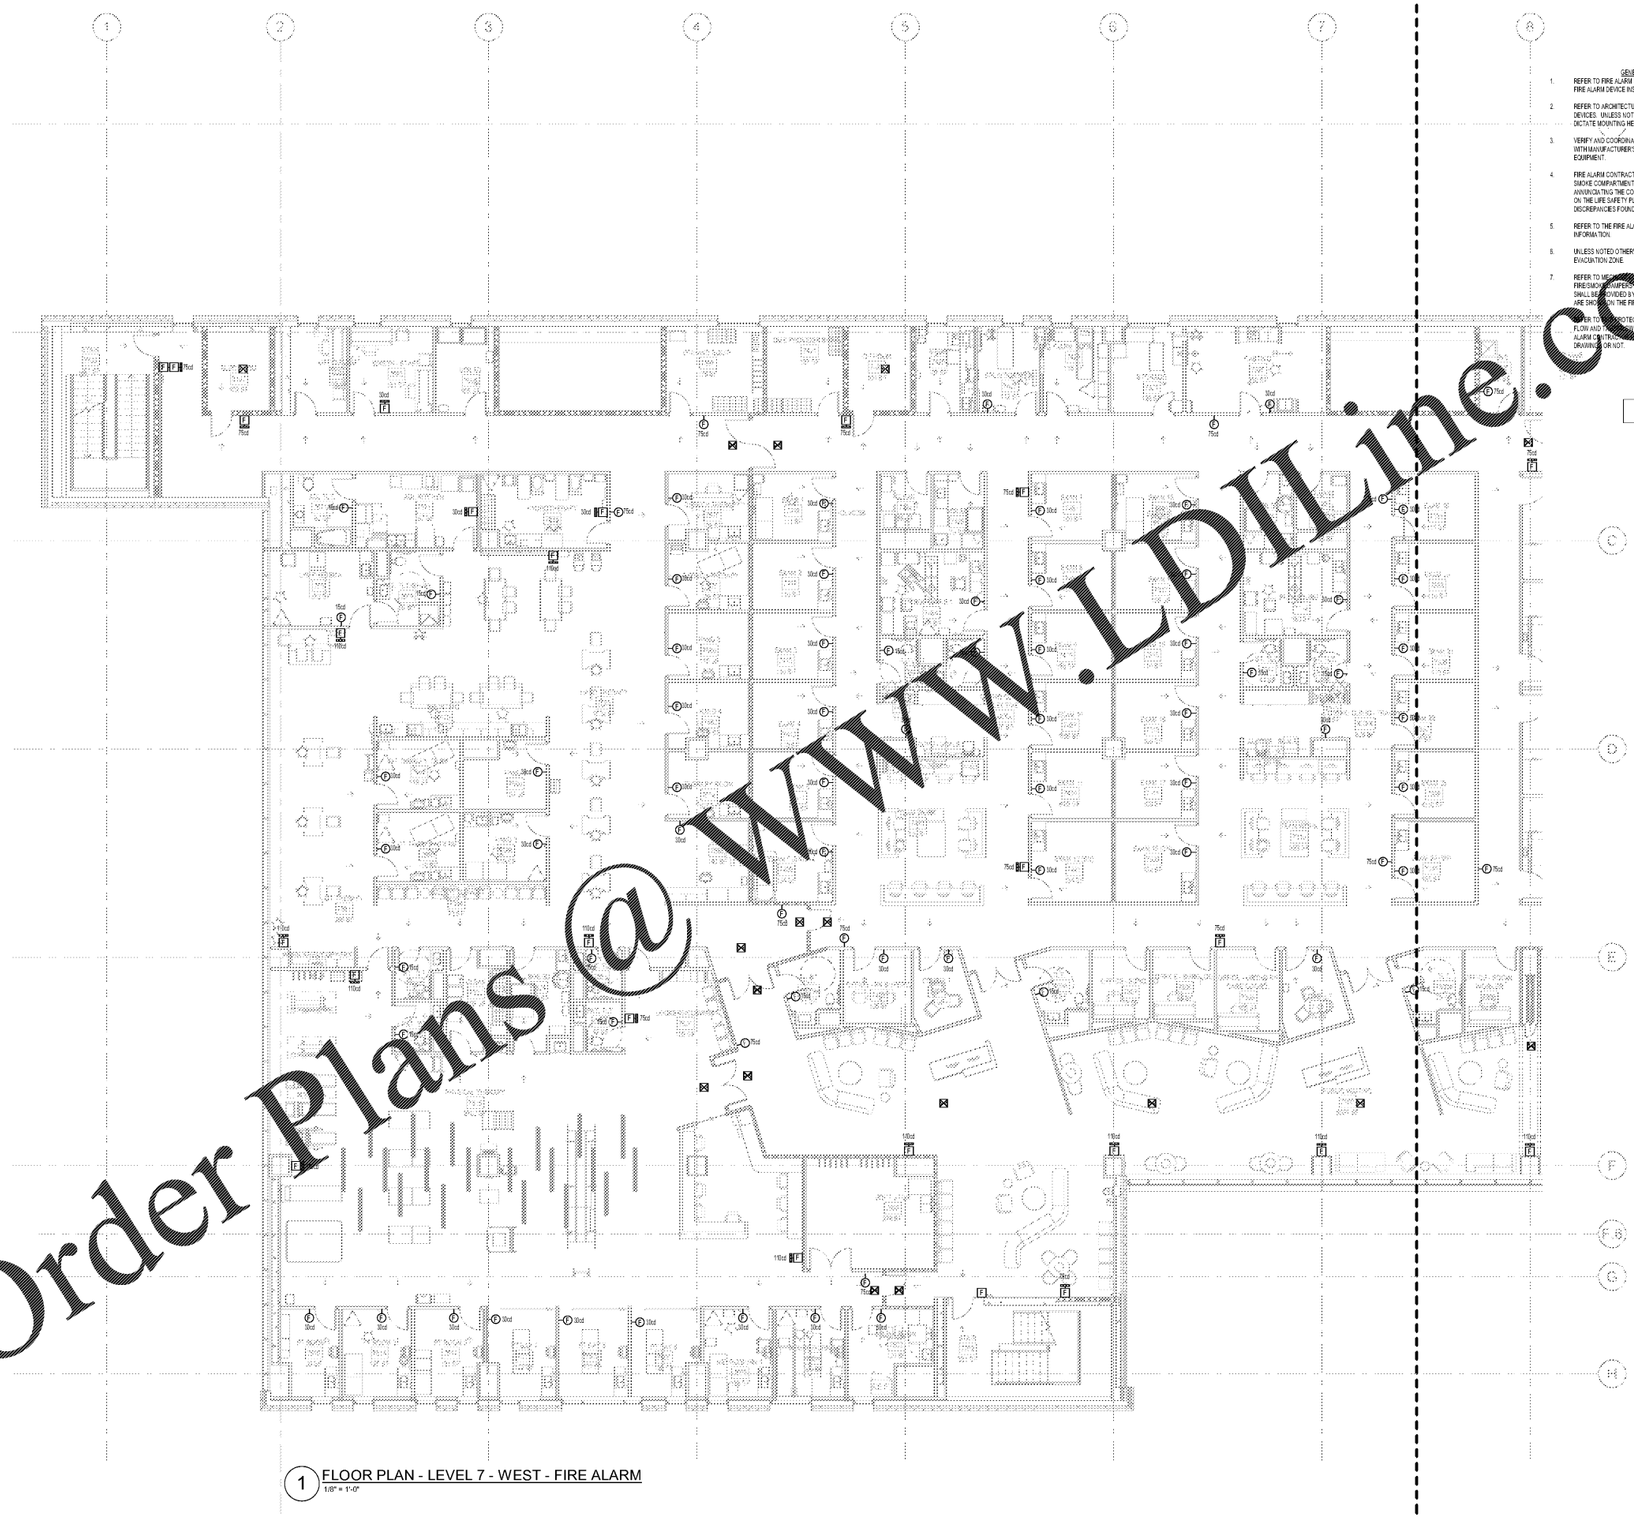

1 FLOOR PLAN - LEVEL 7 - WEST - FIRE ALARM
1/8" = 1'-0"

GENERAL FIRE ALARM PLAN NOTES:

1. REFER TO FIRE ALARM SYMBOL LEGEND FOR DETAILED REQUIREMENTS FOR ALL FIRE ALARM DEVICE INSTALLATIONS.
2. REFER TO ARCHITECTURAL ELEVATIONS FOR FINAL MOUNTING HEIGHTS OF ALL DEVICES. UNLESS NOTED OTHERWISE, ARCHITECTURAL ELEVATIONS SHALL DICTATE MOUNTING HEIGHTS OF ALL FIXTURES.
3. VERIFY AND COORDINATE EXACT ELECTRICAL REQUIREMENTS OF ALL EQUIPMENT WITH MANUFACTURER'S RECOMMENDATIONS PRIOR TO INSTALLATION OF EQUIPMENT.
4. FIRE ALARM CONTRACTOR SHALL FULLY TEST ALL INITIATING DEVICES WITHIN THE SMOKE COMPARTMENT TO ENSURE THAT ALL DEVICES ARE CORRECTLY ANNUNCIATING THE CORRECT SMOKE COMPARTMENT IDENTIFICATION, AS SHOWN ON THE LIFE SAFETY PLANS. CONTRACTOR SHALL CORRECT ANY AND ALL DISCREPANCIES FOUND DURING SAID TESTING PROCEDURE.
5. REFER TO THE FIRE ALARM SYSTEM RISER DIAGRAMS AND NOTES FOR ADDITIONAL INFORMATION.
6. UNLESS NOTED OTHERWISE, EACH SMOKE COMPARTMENT SHALL BE USE AS A FIRE EVACUATION ZONE.
7. REFER TO MECHANICAL DRAWINGS FOR QUANTITIES AND LOCATIONS OF ALL FIRE/SMOKE DAMPERS. THESE DEVICES SHALL BE PROVIDED BY THE FIRE ALARM CONTRACTOR REGARDLESS OF IF THEY ARE SHOWN ON THE FIRE ALARM DRAWINGS OR NOT.
8. REFER TO FIRE PROTECTION DRAWINGS FOR QUANTITIES AND LOCATIONS OF ALL FLOW AND TAMPER SWITCHES. THESE DEVICES SHALL BE PROVIDED BY THE FIRE ALARM CONTRACTOR REGARDLESS OF IF THEY ARE SHOWN ON THE FIRE ALARM DRAWINGS OR NOT.

KEY NOTES

Order Plans @ WWW.LDILine.com

Grady

Project
THE CENTER FOR ADVANCED SURGICAL SERVICES (CASS)
88 JESSE HILL DRIVE
ATLANTA, GA 30303

Prepared For
GRADY HEALTH SYSTEM
80 JESSE HILL DR, SE
ATLANTA, GA 30303

Hellmuth, Obata & Kassabaum, Inc.
191 Peachtree Street, NE, Suite 2250
Atlanta, GA 30303 USA
t +1 404 439 9000 f +1 404 439 9001

All reproduction & intellectual property rights reserved © 2019

In Association with

TLC ENGINEERING SOLUTIONS
©Copyright 2019
255 S. Orange Avenue
Suite 1600
Orlando, FL 32801
P 407.841.9050
COA PEF002660
www.tlc-engineers.com
TLC No.:118548
TRENDS, LISTEN, CREATE

Key Plan

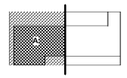

Professional Seals
Emory Neal Boothe, P.E.
Georgia License #PE039005

NOT FOR CONSTRUCTION

No.	Description	Date
1	DD - GMP	2019-07-03

Project No: 18.16013.00

Sheet Title
LEVEL 7 FLOOR PLAN - WEST - FIRE ALARM

Original is 30 x 42. Do not scale contents of this drawing.

Sheet Number
E407A

C:\Revit Local\GRADYCASS-TLC-ELEC_JOE.HILDEN\BRANDKGJEY.rvt
7/1/2019 5:12:00 PM