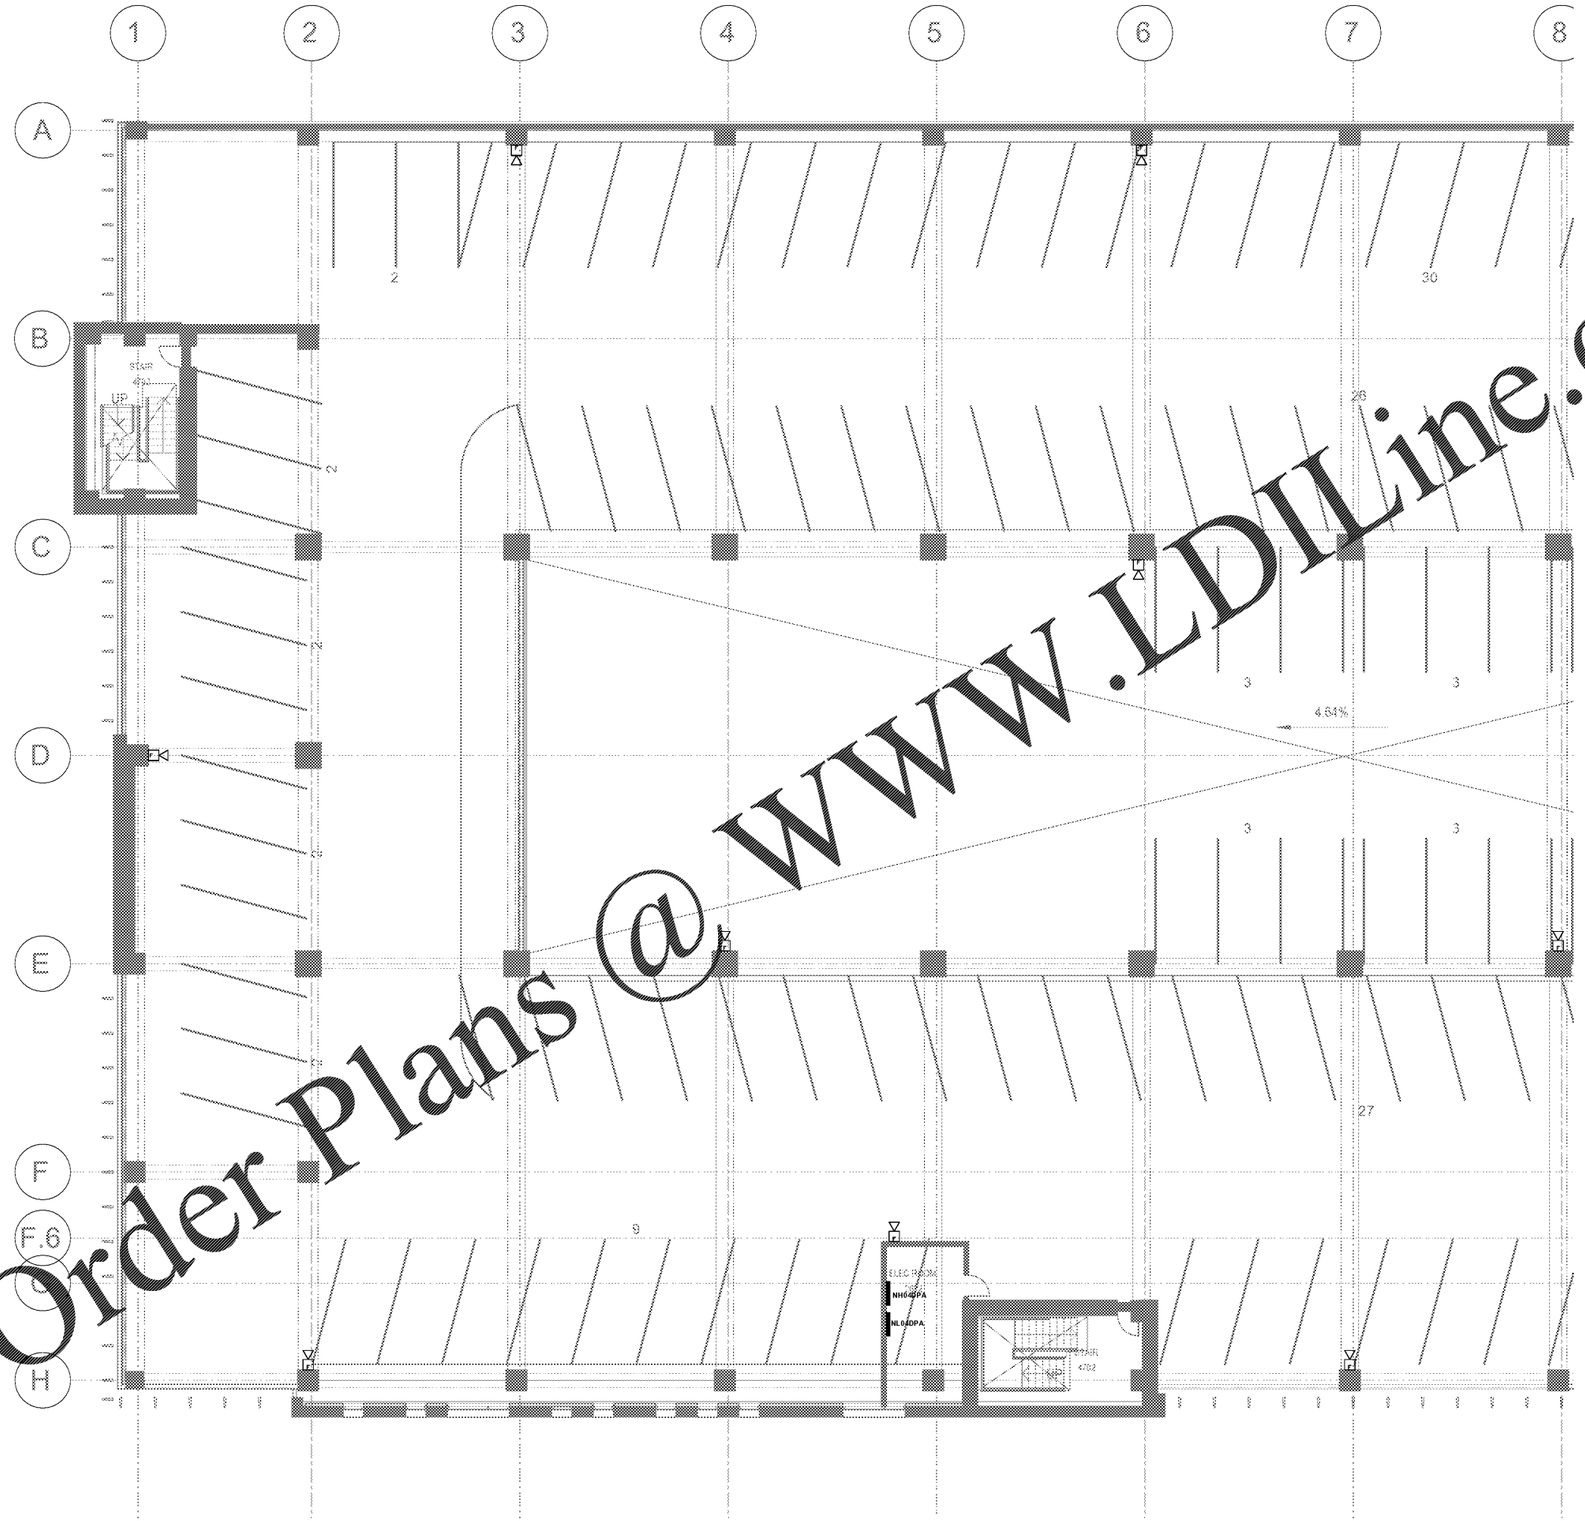

1 FLOOR PLAN - LEVEL 4 - WEST - FIRE ALARM
1/8" = 1'-0"

ELECTRICAL KEYNOTES

Order Plans @ WWW.LDILine.com

Grady

Project
THE CENTER FOR ADVANCED SURGICAL SERVICES (CASS)
88 JESSE HILL DRIVE
ATLANTA, GA 30303

Prepared For
GRADY HEALTH SYSTEM
80 JESSE HILL DR. SE
ATLANTA, GA 30303

Heffernan, Obara & Kassabaum, Inc.
191 Peachtree Street, NE, Suite 2250
Atlanta, GA 30303 USA
T +1 404 438 9000 F +1 404 876 9811

All reproduction & intellectual property rights reserved © 2019

In Association with

TLC ENGINEERING
FOR ARCHITECTURE
©Copyright 2019
255 S. Orange Avenue
Suite 1600
Orlando, FL 32801
P 407.841.3050
COA PE0020660
www.tlc-engineers.com
TLC No. 118548

Key Plan

Professional Seals
Roosevelt Powell, P.E.
Georgia License #PE21592

NOT FOR CONSTRUCTION

No.	Description	Date
1	DD - GMP	2019-07-03
1	SCHEMATIC DESIGN	2019-11-21
2	SCHEMATIC DESIGN - UPDATE	2019-03-19

Project No: **18.16013.00**

Sheet Title
LEVEL 4 FLOOR PLAN - WEST - FIRE ALARM

Original is 30 x 42. Do not scale contents of this drawing.

Sheet Number
E414A

6/3/2019 3:37:00 PM E:\Projects-Active\TLC Engineering - Grady CASS\RPA Dwgs\TLC Central Model\GRADY CASS-TLC-PLUMB.rvt