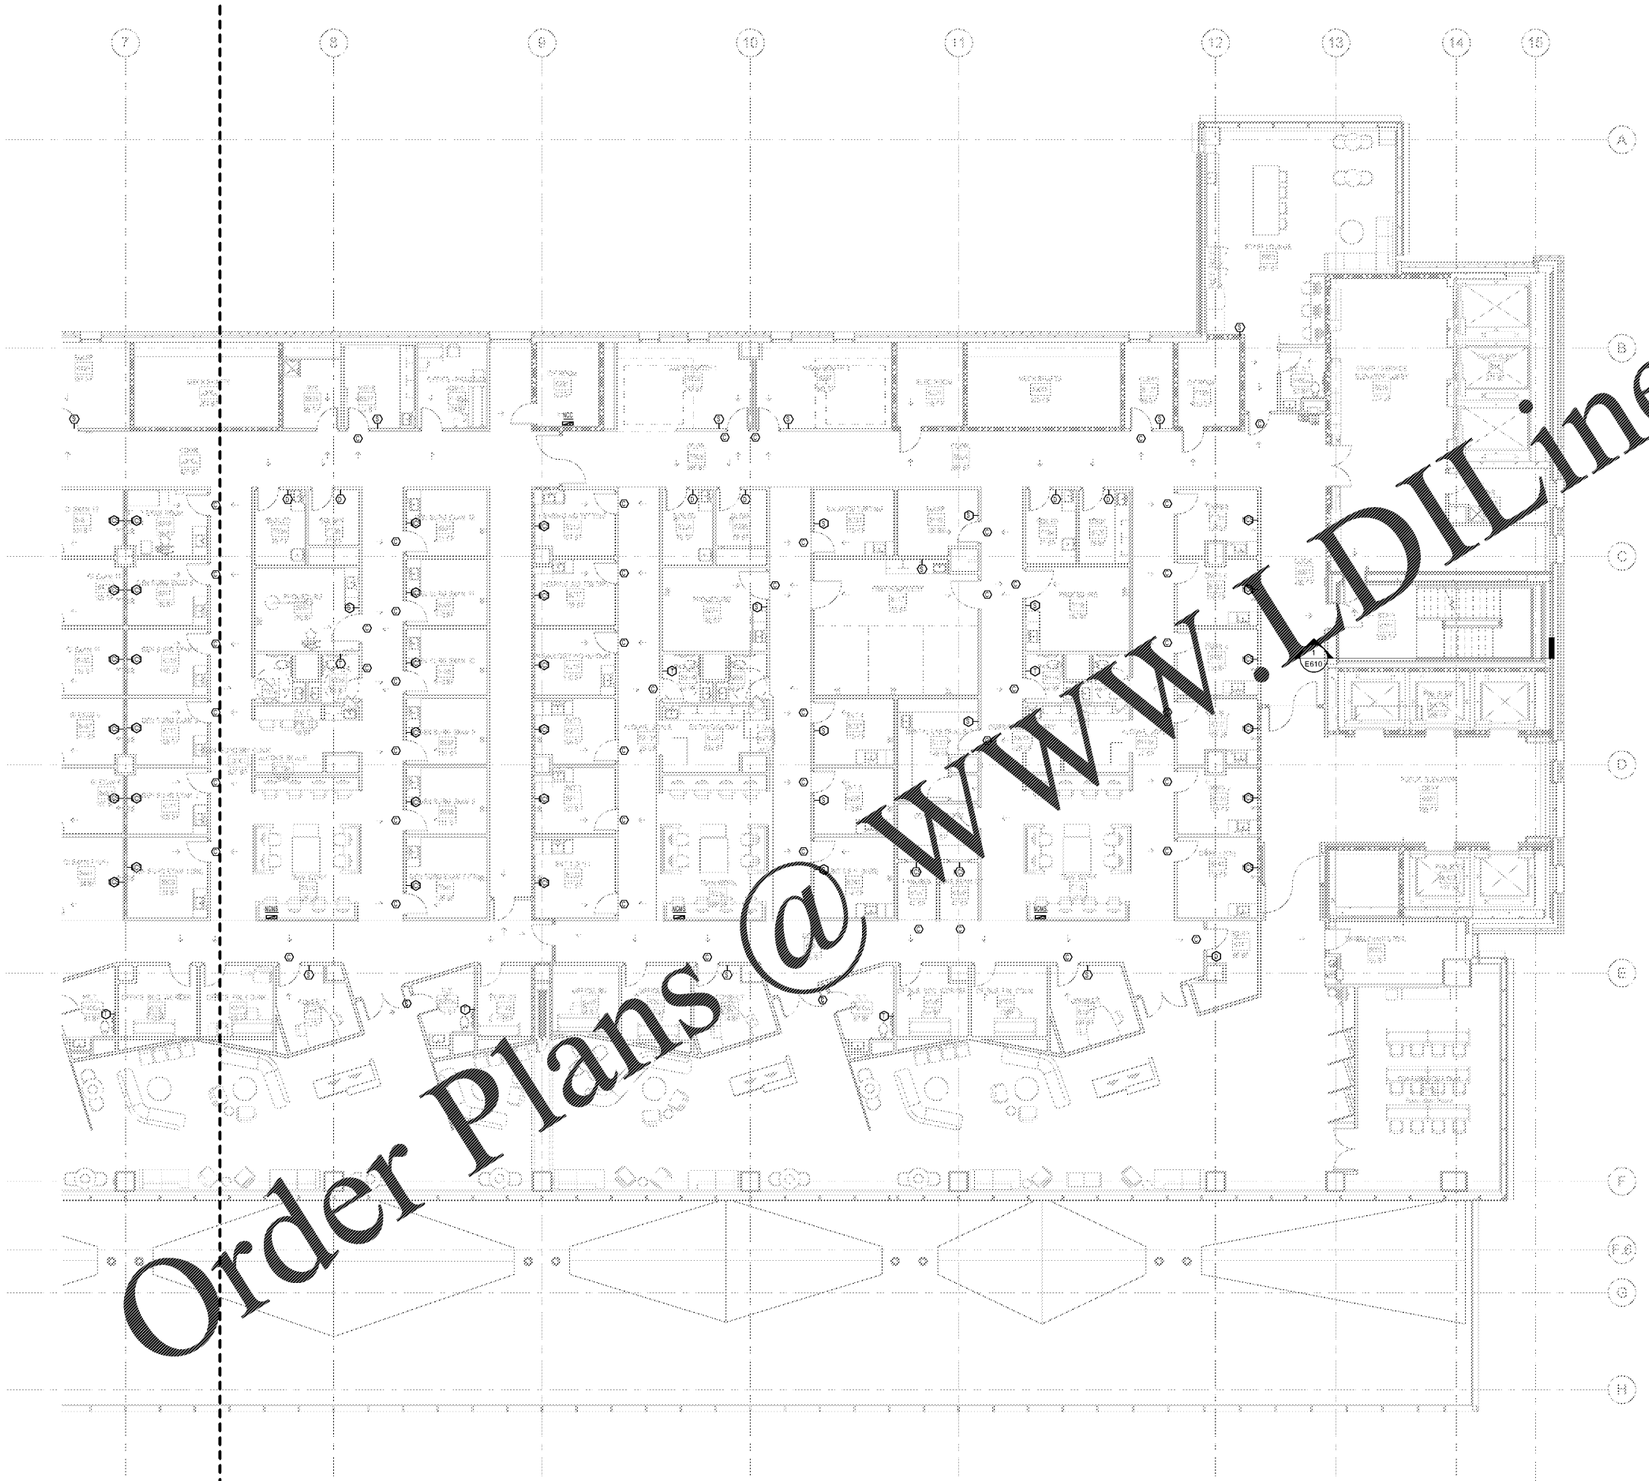

1 FLOOR PLAN - LEVEL 6 - EAST - NURSE CALL
1/8" = 1'-0"

GENERAL FIRE ALARM PLAN NOTES:

1. REFER TO ARCHITECTURAL ELEVATIONS FOR FINAL MOUNTING HEIGHTS OF ALL DEVICES. UNLESS NOTED OTHERWISE, ARCHITECTURAL ELEVATIONS SHALL DICTATE.
2. VERIFY AND COORDINATE EXACT ELECTRICAL REQUIREMENTS OF ALL EQUIPMENT WITH MANUFACTURER'S RECOMENDATIONS PRIOR TO INSTALLATION.
3. COORDINATE INSTALLATION OF ALL LOW VOLTAGE SYSTEMS WITH O.F.C.I. PATIENT HEADWALL SYSTEMS PRIOR TO ROUGH-IN OF AREA.

KEY NOTES

Order Plans @ WWW.LDILine.com

Grady

Project
THE CENTER FOR ADVANCED SURGICAL SERVICES (CASS)
88 JESSE HILL DRIVE
ATLANTA, GA 30303

Prepared For
GRADY HEALTH SYSTEM
80 JESSE HILL DR. SE
ATLANTA, GA 30303

Hellmuth, Obata & Kassabaum, Inc.
191 Peachtree Street, NE, Suite 2250
Atlanta, GA 30303 USA
t +1 404 439 9000 f +1 404 439 9001

All reproduction & intellectual property rights reserved © 2019

In Association with

TLC ENGINEERING for BUILDINGS
©Copyright 2019
255 S. Orange Avenue
Suite 1800
Orlando, FL 32801
P 407.841.9050
COA PE1002660
www.tlc-engineers.com
TLC No.: 118548
TAMPA, ORLANDO, GEORGIA

Key Plan

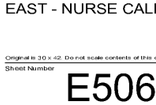

Professional Seals
Emory Neal Boothe, P.E.
Georgia License #PE039005

NOT FOR CONSTRUCTION

No.	Description	Date
1	DD - GMP	2019-07-03

Project No: 18.16013.00

Sheet Title
LEVEL 6 FLOOR PLAN - EAST - NURSE CALL

Original is 30 x 42. Do not scale contents of this drawing.

Sheet Number
E506B

C:\Revit Local\GRADYCASS-TLC-ELEC_JOE.HILDENBRAND.KOJEY.rvt
7/1/2019 5:13:44 PM