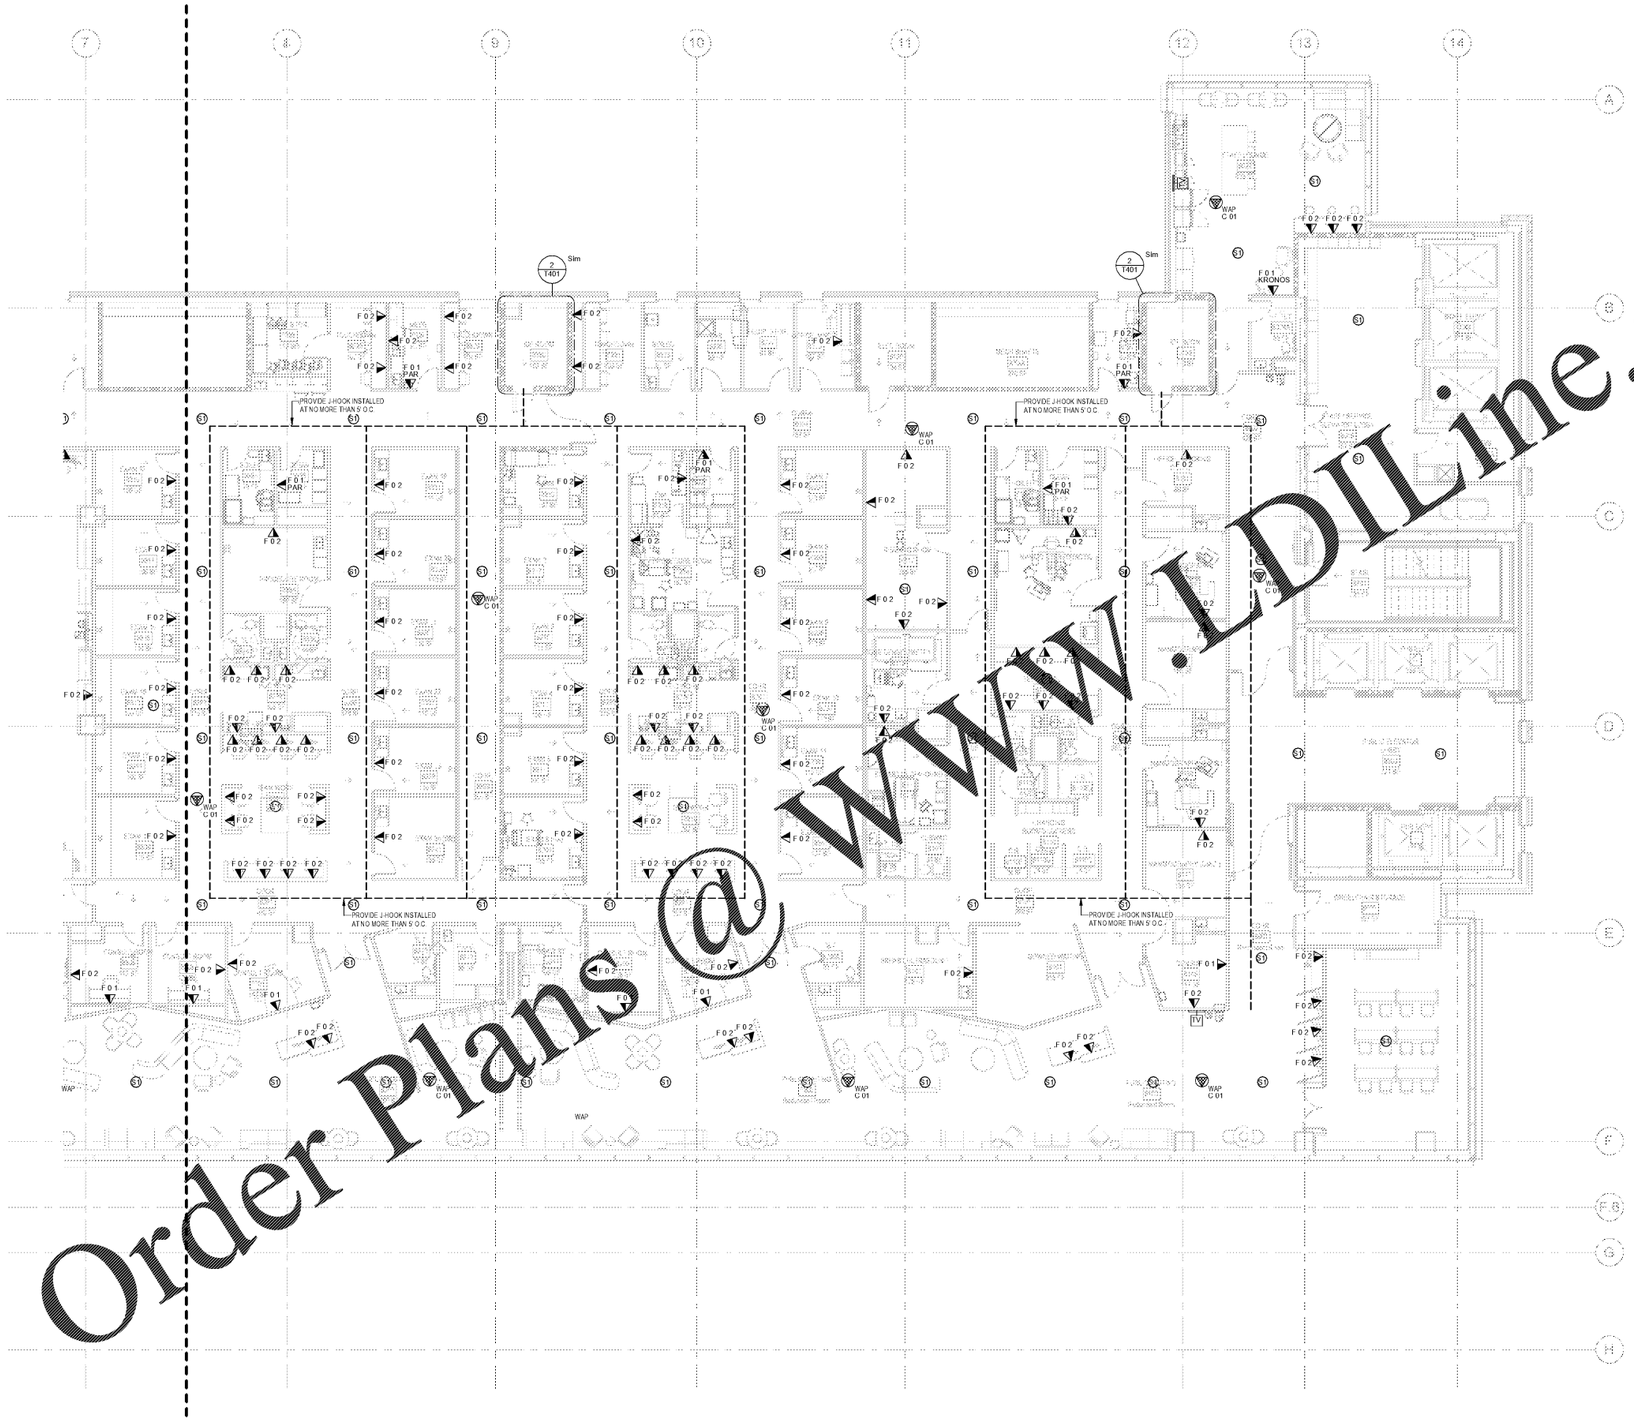

1 FLOOR PLAN - LEVEL 8 - EAST - VOICE/DATA
1/8" = 1'-0"

Order Plans @ WWW.LDIline.com

Grady

Project
THE CENTER FOR ADVANCED SURGICAL SERVICES (CASS)
88 JESSE HILL DRIVE
ATLANTA, GA 30303

Prepared For
GRADY HEALTH SYSTEM
80 JESSE HILL DR. SE
ATLANTA, GA 30303

Hellmuth, Obata & Kassabaum, Inc.
191 Peachtree Street, NE, Suite 2250
Atlanta, GA 30303 USA
t +1 404 439 9000 f +1 404 439 9001

All reproduction & intellectual property rights reserved © 2019

In Association with

TLC ENGINEERING
©Copyright 2019
255 S. Orange Avenue
Suite 1600
Orlando, FL 32801
P 407.841.9050
COA PE0020660
www.tlc-engineers.com
TLC No.: 118548
FRANK, LISTON, CREARE,

Key Plan

Professional Seals
Emory Neal Boothe, P.E.
Georgia License #PE039005

NOT FOR CONSTRUCTION

No.	Description	Date
3	30 - DMP	2019-07-03

Project No: 18.16013.00

Sheet Title
LEVEL 8 FLOOR PLAN - EAST - VOICE/DATA

Original is 30 x 42. Do not scale contents of this drawing.

Sheet Number
T208B

C:\Users\chris.lorenz\Documents\GRADYCASS-TLC-TECH_chris.lorenz.rvt
6/27/2019 4:45:29 PM