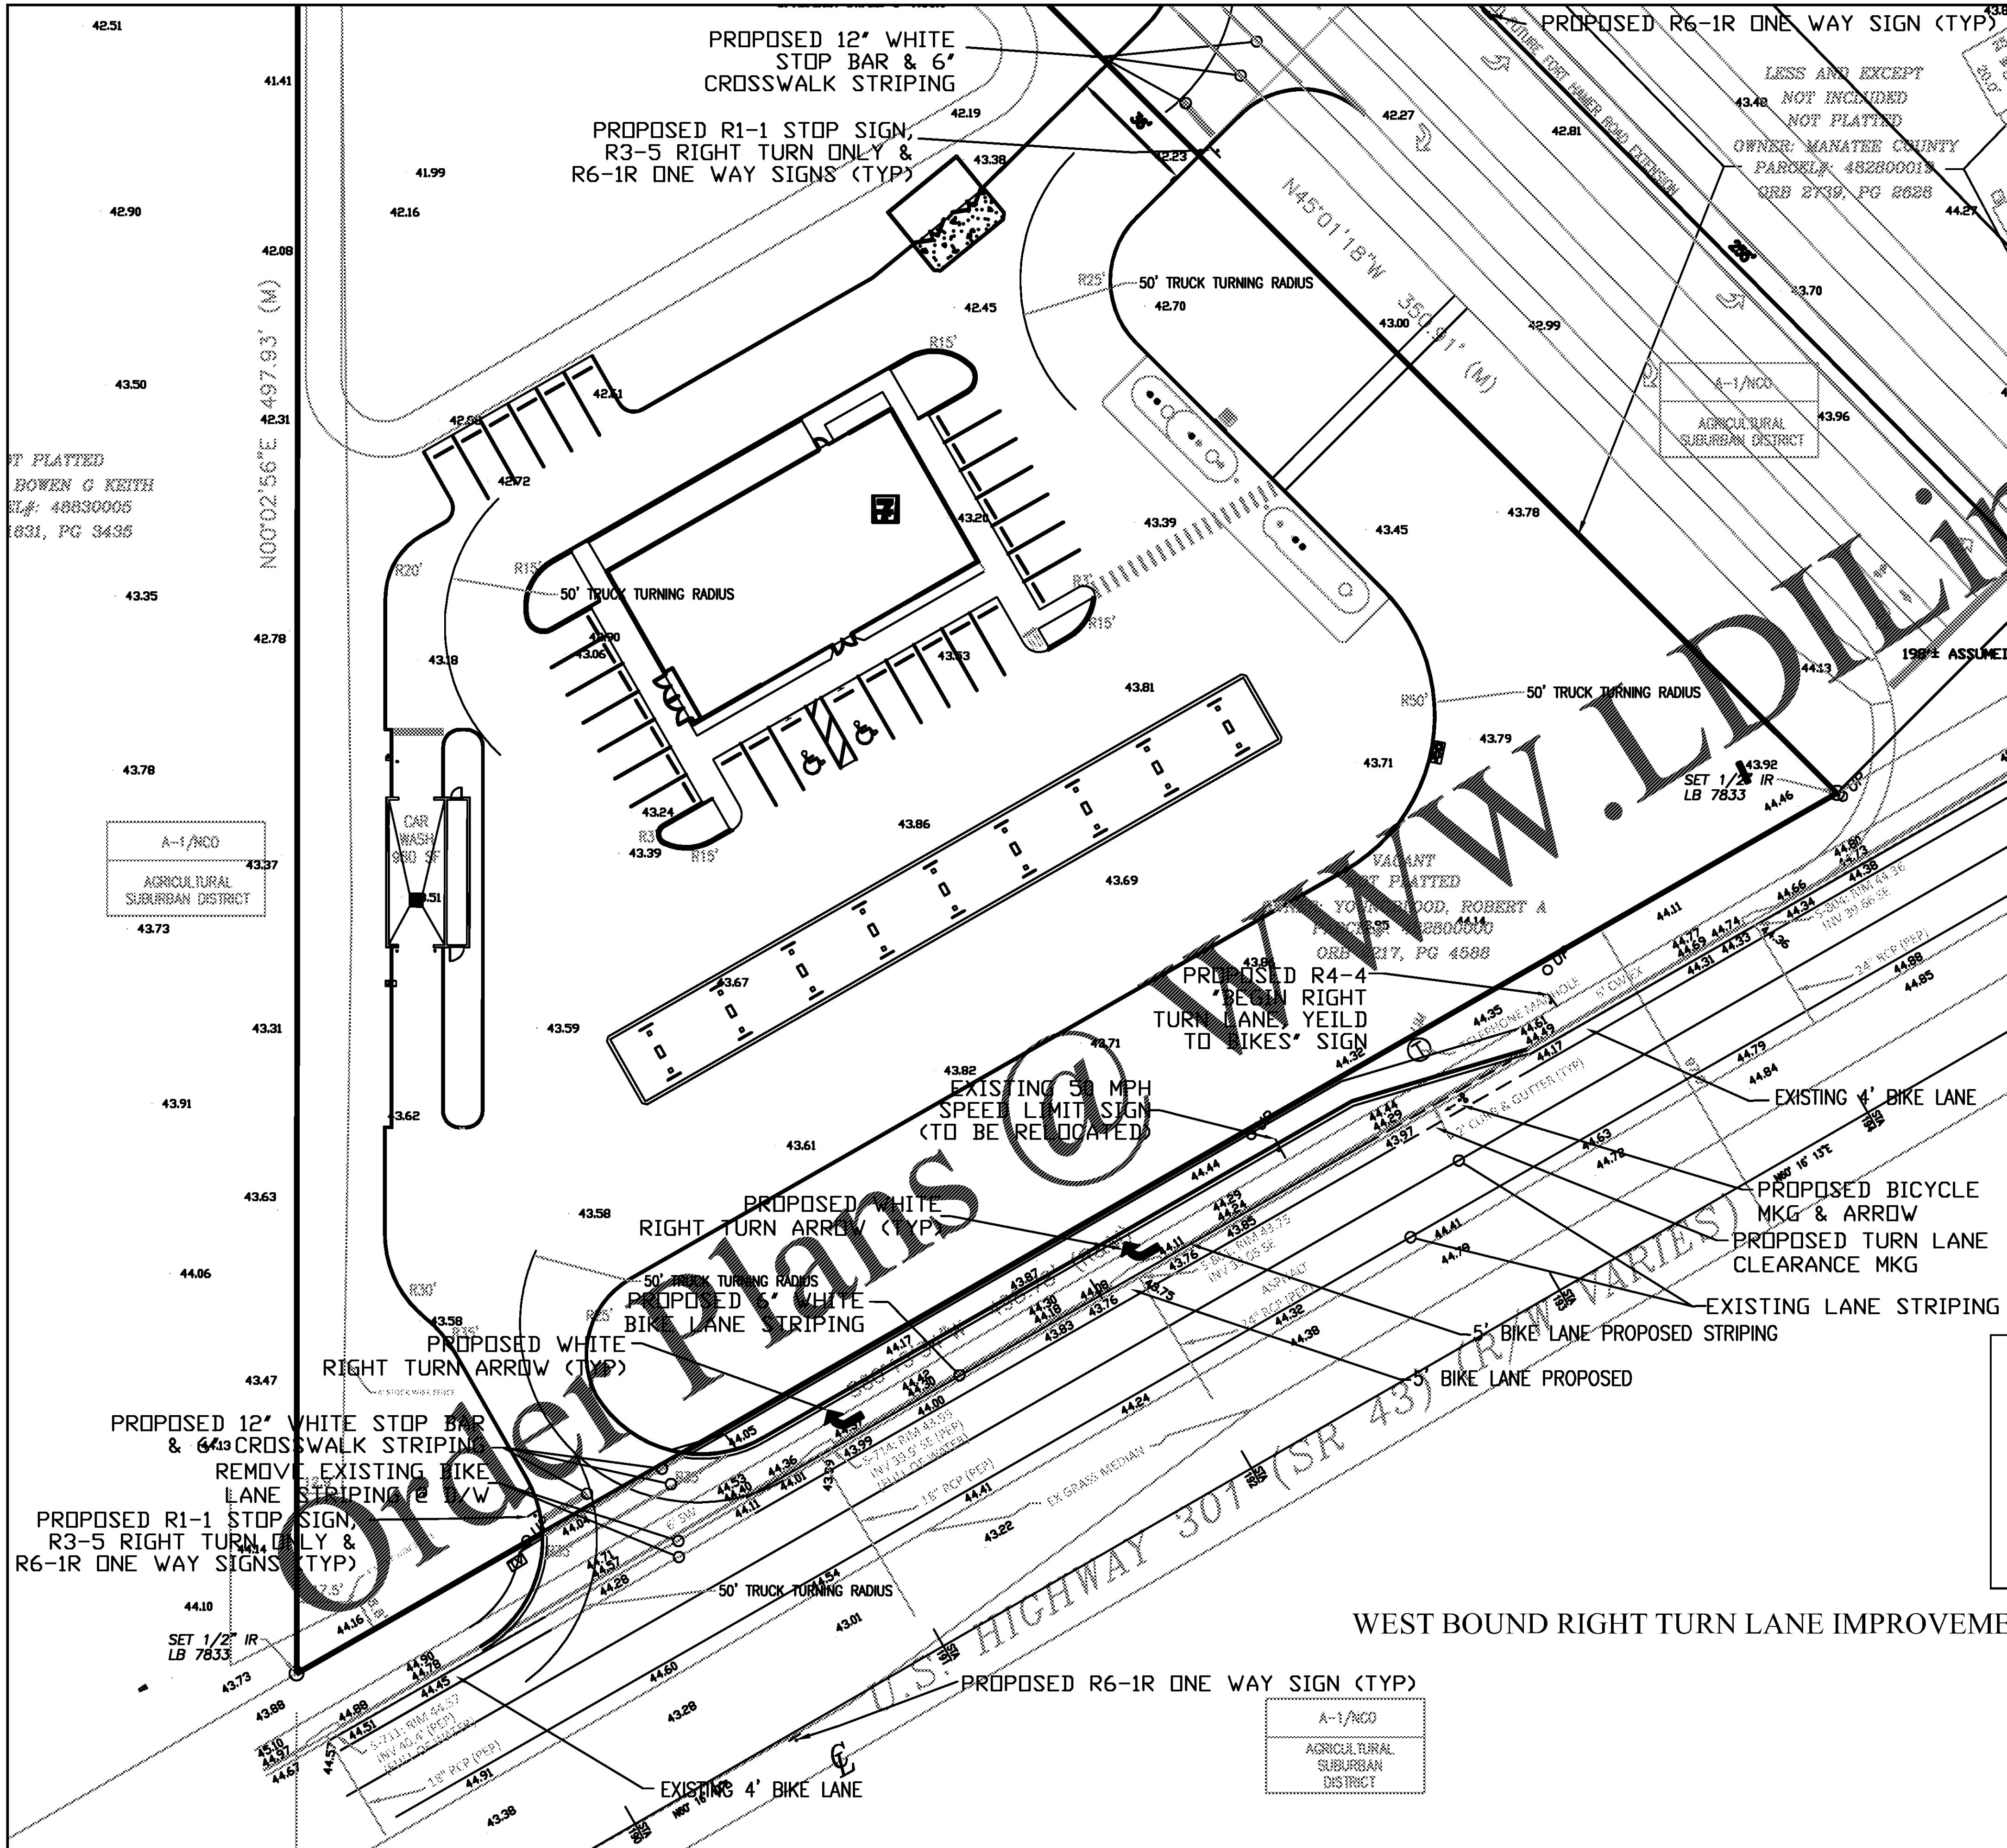

SCALE: 1" = 50'

EXISTING PLAN SOURCES

1. EXISTING BOUNDARY, TOPOGRAPHIC & TREE SURVEY PREPARED BY ALTAMAX SURVEYING, DATED 10/15/2018. CAD DWG. FROM AN E-MAIL DATED 2/6/2019 FROM BILL LLOYD. SURVEY IN NAVD88. TO CONVERT FROM NAVD88 TO NGVD29 SUBTRACT .95'.
2. LAND PLAN BY INTERPLAN FROM CAD FILES FURNISHED BY BILL LLOYD VIA E-MAIL ON 2/8/2019.
3. FUTURE FORT HAMER RD GEOMETRICS FROM PDF FILE PAT NEAL FURNISHED BILL LLOYD WITH, WHICH BILL LLOYD FURNISHED TO INTERPLAN, WHICH WERE INSERTED IN DRAWING FILE ON PLANS REFERENCED IN NOTE 2.

NOTES:

1.) Speed limit is 50 MPH
2.) Raised pavement markers to be installed on all lane divider lines. Placement to be 40' centers maximum spacing.
3.) All construction within the FDOT right-of-way is to be in accordance with current FDOT Standard Specifications for Roadway Construction and the Roadway and Traffic Design Standard Index.
4.) All signing and striping within the FDOT right-of-way is to be in accordance with FDOT Standard Index 17346.
5.) All RPM placement within the FDOT right-of-way is to be in accordance with FDOT Standard Index 17352.

BID SET
7-1-2019

HOUGH ENGINEERING, INC.
CONSULTING ENGINEERS
1771 MANATEE AVE. W., BRADENTON FLORIDA 34205
PHONE : (941) 747-4838 · FAX : (941) 747-4072

DATE	DESCRIPTION
05/02/2019	ADD STATIONING (FDOT)

REVISIONS

TASK	INITIALS	DATE
DESIGN		
DRAWN		
CHECKED		
QUALITY CHK.		
HORZ. SCALE	1" = 50'	
VERT. SCALE		

PROJECT NO. SEP-01

7-ELEVEN, PARRISH
Driveway Connection Permit
Right Turn Lane
STRIPING & SIGNAGE PLAN

LOCATED IN
SECTION: 32, TOWNSHIP: 33S, RANGE: 19E
MANATEE COUNTY, FLORIDA

Marla M. Hough, P.E. # 38664
Certificate of Authorization #7654

DATE

SHEET NO. 6

Order Plans @ WWW.LDILine.com