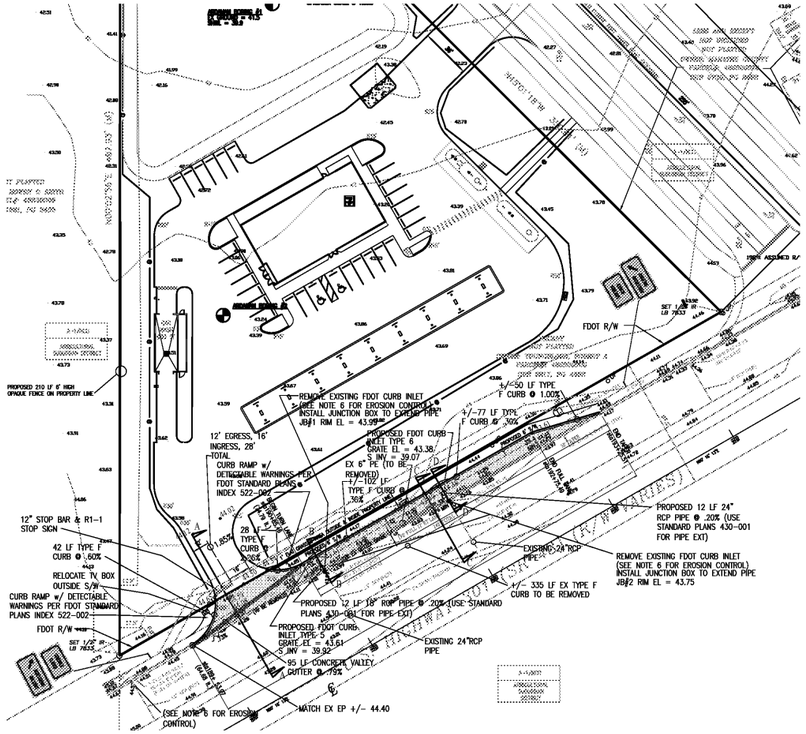

WEST BOUND RIGHT TURN LANE IMPROVEMENTS

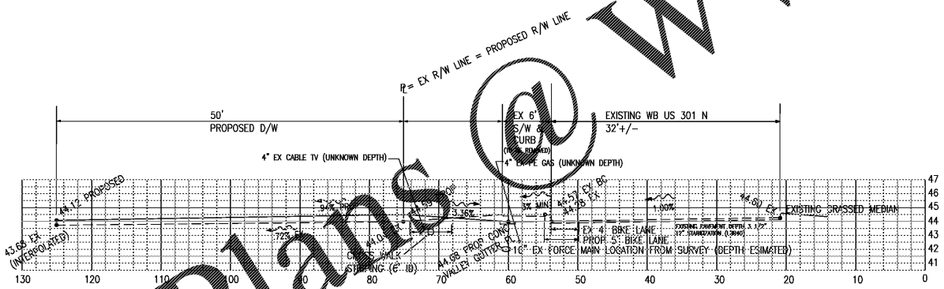

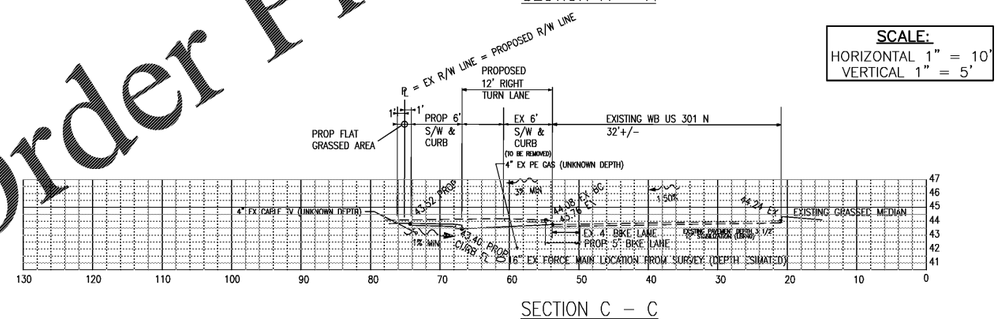

SCALE:
HORIZONTAL 1" = 10'
VERTICAL 1" = 5'

NOTE: THE EXISTING PAVEMENT STRUCTURE IS THE SAME AS SHOWN ON SHEET 4: "SR-43 (US 301) PAVEMENT SECTION (IN FDOT R/W" DETAIL.

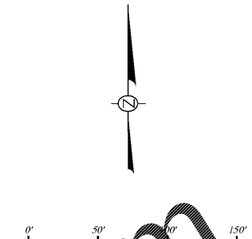

EXISTING PLAN SOURCES

1. EXISTING BOUNDARY, TOPOGRAPHIC & TREE SURVEY PREPARED BY ALTAMAX SURVEYING, DATED 10/15/2018. CAD DWG. FROM CAD E-MAIL DATED 2/6/2019 FROM BILL LLOYD. SURVEY IN NAVD88. TO CONVERT FROM NAVD88 TO NGVD29 SUBTRACT .95'.
2. LAND PLAN BY INTERPLAN FROM CAD FILES FURNISHED BY BILL LLOYD VIA E-MAIL ON 2/8/2019.
3. FUTURE FORT HAMER RD GEOMETRICS FROM PDF FILE PAT NEAL FURNISHED BILL LLOYD WITH, WHICH BILL LLOYD FURNISHED TO INTERPLAN, WHICH WERE INSERTED IN DRAWING FILE ON PLANS REFERENCED IN NOTE 2.

LEGEND

PROPERTY LINE

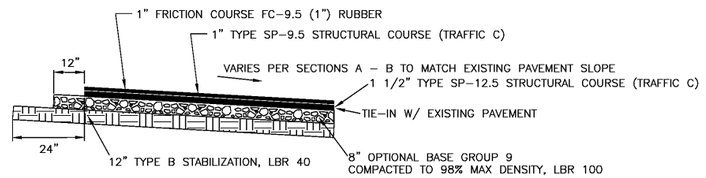

SR-43 (US 301) PAVEMENT SECTION (IN FDOT R/W)

N.T.S.

Order Plans @ WWW.LDILine.com

HOUGH ENGINEERING, INC.
CONSULTING ENGINEERS
1771 MANATEE AVE. W., BRADENTON, FLORIDA 34205
PHONE : (941) 747-4838 • FAX : (941) 747-4072

DESCRIPTION	DATE
ADD: D/W GRADES, AND OUTFALL SECTION, AND SOIL BORE INFO	04/23/2019
UPDATE DRG	

REVISIONS

DESIGN	M.M.H.	DATE	05/20/2016
DRAWN	C.M.F.		05/20/2019
CHECKED			
HORIZ. SCALE		1" = 30'	
VERT. SCALE			

PROJECT NO. SEP-01

7-ELEVEN, PARRISH
US 301 RIGHT TURN LANE, SIDEWALK & BIKE LANE IMPROVEMENTS

LOCATED IN
SECTION 33, TOWNSHIP 33S, RANGE 19E
MANATEE COUNTY, FLORIDA

Maria M. Hough, P.E. # 58664
Certificate of Authorization #7654

DATE

SHEET NO. 10