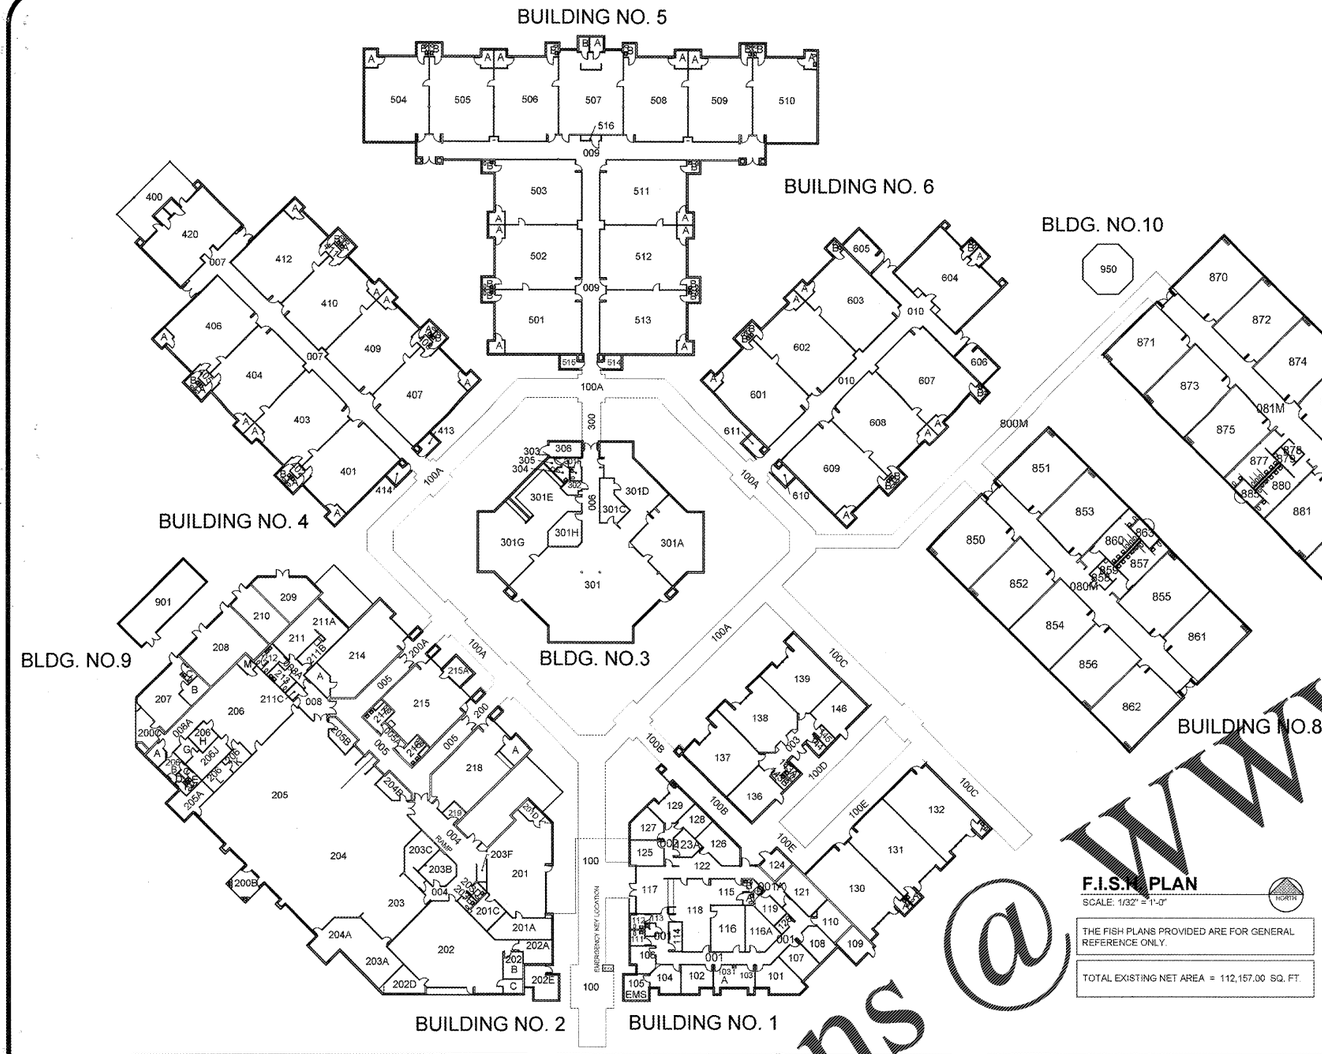

100% CONSTRUCTION DOCUMENTS 12-13-2017

NOTE:
ALL DIMENSIONS AND EXACT LOCATION OF ALL EXISTING EQUIPMENT AND ASSORTED PARTS AND ACCESSORIES ARE TO BE FIELD VERIFIED BY THE CONTRACTOR.

RECEIVED
DEC 19 2017
BUILDING DEPARTMENT
BCPS

Order Plans @ WWW.LDLine.com

DISTRICT 6 BROWARD COUNTY SCHOOL DISTRICT
FACILITY: 164-A SEA CASTLE ELEMENTARY
ROOM NAMES AND NUMBERS
BUILDING 1

ROOM NUMBER	ROOM NAME	AREA (SQ. FT.)	BUILDING No.	DESIGN CODE
001	INSIDE CIRCULATION	664	1	700
001A	INSIDE CIRCULATION	516	1	700
002	INSIDE CIRCULATION	112	1	700
003	INSIDE CIRCULATION	708	1	700
100	COVERED WALKWAY	3080	1	701
100A	COVERED WALKWAY	1000	1	701
100B	COVERED WALKWAY	112	1	701
100C	COVERED WALKWAY	1	1	701
100D	COVERED WALKWAY	1	1	701
100E	COVERED WALKWAY	1	1	701
101	PRINCIPAL/ DIRECTOR	253	1	330
102	ASSISTANT PRINCIPAL/OTHER OFFICE	173	1	301
103	CONFERENCE ROOM	75	1	399
103A	RESTROOM	66	1	308
104	SECRETARIAL OFFICE	158	1	303
105	COMPUTER ROOM	142	1	312
106	BOOKKEEPER OFFICE	285	1	302
107	ASSISTANT PRINCIPAL/OTHER OFFICE	173	1	301
108	ASSISTANT PRINCIPAL/OTHER OFFICE	173	1	301
109	GENERAL STORAGE	178	1	611
110	ASSISTANT PRINCIPAL/OTHER OFFICE	173	1	301
111	STAFF RESTROOMS(MALE)	45	1	819
112	STAFF RESTROOM (FEMALE)	45	1	820
113	CUSTODIAL SERVICE CLOSET	27	1	331
114	VAULT/ STUDENT RECORDS	78	1	309
115	CLINIC	234	1	307
115A	STUDENT RESTROOM (FEMALE)	30	1	810
115B	STUDENT RESTROOM (MALE)	38	1	815
116	PRODUCTION WORKROOM	310	1	305
116A	GENERAL SCHOOL STORAGE	480	1	508
117	RECEPTION AREA	310	1	304
118	SECRETARIAL SPACE	642	1	303
119	SCHOOL STORE	116	1	910
120	ELECTRICAL ROOM	42	1	703
121	TEXTBOOK STORAGE	270	1	399
122	RECEPTION AREA	200	1	304
123A	VAULT/ STUDENT RECORDS	78	1	309
124	MECHANICAL ROOM	117	1	702
125	ASSISTANT PRINCIPAL/ OTHER OFFICE	160	1	301
126	CAREERS ROOM	235	1	313
127	ASSISTANT PRINCIPAL/ OTHER OFFICE	174	1	301
128	ITINERANT OFFICE	128	1	314
129	CONFERENCE ROOM	194	1	399
130	PRIMARY CLASSROOM (K-3)	975	1	10
130A	STUDENT RESTROOM (BOTH SEXES)	32	1	814
131	E S E PART TIME	975	1	61
131A	STUDENT RESTROOM (BOTH SEXES)	32	1	814
132	E S E FULL TIME	975	1	62
132A	STUDENT RESTROOM (BOTH SEXES)	32	1	814
136	ITINERANT OFFICE	439	1	314
137	E S E PRE- K	640	1	60
138	E S E PRE- K	640	1	60
139	PRIMARY CLASSROOM (K-3)	640	1	10
143A	STUDENT RESTROOM (BOTH SEXES)	24	1	814
143B	STUDENT RESTROOM (BOTH SEXES)	24	1	814
144	CUSTODIAL SERVICE CLOSET	44	1	331
145	ELECTRICAL ROOM	44	1	703
146	ITINERANT OFFICE	439	1	314

DISTRICT 6 BROWARD COUNTY SCHOOL DISTRICT
FACILITY: 164-A SEA CASTLE ELEMENTARY
ROOM NAMES AND NUMBERS
BUILDING 10

950	ELEMENTARY COVERED PLAY AREA	595	10	14

DISTRICT 6 BROWARD COUNTY SCHOOL DISTRICT
FACILITY: 164-A SEA CASTLE ELEMENTARY
ROOM NAMES AND NUMBERS
BUILDING 80

080M	INSIDE CIRCULATION	1857	80	700
800M	COVERED WALKWAY	1475	80	701
850	INTERMEDIATE/ MIDDLE CLASSROOM (4-8)	950	80	2
851	INTERMEDIATE/ MIDDLE CLASSROOM (4-8)	950	80	2
852	INTERMEDIATE/ MIDDLE CLASSROOM (4-8)	950	80	2
853	INTERMEDIATE/ MIDDLE CLASSROOM (4-8)	950	80	2
854	INTERMEDIATE/ MIDDLE CLASSROOM (4-8)	950	80	2
855	INTERMEDIATE/ MIDDLE CLASSROOM (4-8)	950	80	2
856	INTERMEDIATE/ MIDDLE CLASSROOM (4-8)	950	80	2
857	STUDENT RESTROOM (MALE)	235	80	815
858	CUSTODIAL SERVICE CLOSET	53	80	331
859	TELEPHONE EQUIPMENT/ COMMUNICATION CLOSET	50	80	799
860	STUDENT RESTROOM (FEMALE)	235	80	816
861	INTERMEDIATE/ MIDDLE CLASSROOM (4-8)	950	80	2
862	INTERMEDIATE/ MIDDLE CLASSROOM (4-8)	950	80	2
863	ELECTRICAL ROOM	87	80	703

DISTRICT 6 BROWARD COUNTY SCHOOL DISTRICT
FACILITY: 164-A SEA CASTLE ELEMENTARY
ROOM NAMES AND NUMBERS
BUILDING 81

081M	INSIDE CIRCULATION	1848	81	700
870	INTERMEDIATE/ MIDDLE CLASSROOM (4-8)	850	81	2
871	INTERMEDIATE/ MIDDLE CLASSROOM (4-8)	850	81	2
872	INTERMEDIATE/ MIDDLE CLASSROOM (4-8)	850	81	2
873	INTERMEDIATE/ MIDDLE CLASSROOM (4-8)	850	81	2
874	INTERMEDIATE/ MIDDLE CLASSROOM (4-8)	850	81	2
875	INTERMEDIATE/ MIDDLE CLASSROOM (4-8)	850	81	2
876	INTERMEDIATE/ MIDDLE CLASSROOM (4-8)	850	81	2
877	STUDENT RESTROOM (FEMALE)	235	81	816
878	CUSTODIAL SERVICE CLOSET	53	81	331
879	TELEPHONE EQUIPMENT/ COMMUNICATION CLOSET	50	81	799
474C	PRIMARY CLASSROOM (K-3)	782	98	1

DISTRICT 6 BROWARD COUNTY SCHOOL DISTRICT
FACILITY: 164-A SEA CASTLE ELEMENTARY
ROOM NAMES AND NUMBERS
BUILDING 2

200	INSIDE CIRCULATION	2142	6	700
201	PRIMARY CLASSROOM (K-3)	1160	6	1
201A	MATERIAL STORAGE	40	6	808
201B	STUDENT RESTROOM (BOTH SEXES)	32	6	814
202	PRIMARY CLASSROOM (K-3)	1160	6	1
202A	MATERIAL STORAGE	40	6	808
202B	STUDENT RESTROOM (BOTH SEXES)	32	6	814
203	PRIMARY CLASSROOM (K-3)	1142	6	1
203A	MATERIAL STORAGE	40	6	808
203B	STUDENT RESTROOM (BOTH SEXES)	32	6	814
204	OUTSIDE STORAGE	180	6	811
204A	OUTSIDE STORAGE	180	6	811
207	PRIMARY CLASSROOM (K-3)	1160	6	1
207A	MATERIAL STORAGE	40	6	808
207B	STUDENT RESTROOM (BOTH SEXES)	32	6	814
208	PRIMARY CLASSROOM (K-3)	1160	6	1
208A	MATERIAL STORAGE	40	6	808
208B	STUDENT RESTROOM (BOTH SEXES)	32	6	814
209	PRIMARY CLASSROOM (K-3)	1160	6	1
209A	MATERIAL STORAGE	40	6	808
209B	STUDENT RESTROOM (BOTH SEXES)	32	6	814
210	ELECTRICAL ROOM	90	6	703
211	CUSTODIAL SERVICE CLOSET	50	6	331

DISTRICT 6 BROWARD COUNTY SCHOOL DISTRICT
FACILITY: 164-A SEA CASTLE ELEMENTARY
ROOM NAMES AND NUMBERS
BUILDING 8

801	ELEMENTARY COVERED PLAY AREA	1416	8	14
801A	ELEMENTARY P E STORAGE	338	8	13
801B	STAFF RESTROOM (BOTH SEXES)	51	8	821
801C	STUDENT RESTROOM (MALE)	30	8	815
801D	STUDENT RESTROOM (FEMALE)	30	8	816
931E	TEACHER PLANNING OFFICE	100	8	315

DISTRICT 6 BROWARD COUNTY SCHOOL DISTRICT
FACILITY: 164-A SEA CASTLE ELEMENTARY
ROOM NAMES AND NUMBERS
BUILDING 9

901	FLAMMABLE STORAGE	836	9	333

DISTRICT 6 BROWARD COUNTY SCHOOL DISTRICT
FACILITY: 164-A SEA CASTLE ELEMENTARY
ROOM NAMES AND NUMBERS
BUILDING 5

009	INSIDE CIRCULATION	2142	5	700
501	PRIMARY CLASSROOM (K-3)	1082	5	1
501A	MATERIAL STORAGE	43	5	808
501B	STUDENT RESTROOM (BOTH SEXES)	32	5	814
502	PRIMARY CLASSROOM (K-3)	1082	5	1
502A	MATERIAL STORAGE	43	5	808
502B	STUDENT RESTROOM (BOTH SEXES)	32	5	814
503	PRIMARY CLASSROOM (K-3)	1082	5	1
503A	MATERIAL STORAGE	43	5	808
503B	STUDENT RESTROOM (BOTH SEXES)	32	5	814
504	PRIMARY CLASSROOM (K-3)	1082	5	1
504A	MATERIAL STORAGE	42	5	808
504B	STUDENT RESTROOM (BOTH SEXES)	32	5	814
505	PRIMARY CLASSROOM (K-3)	1090	5	1
505A	MATERIAL STORAGE	42	5	808
505B	STUDENT RESTROOM (BOTH SEXES)	32	5	814
508	PRIMARY CLASSROOM (K-3)	1090	5	1
508A	MATERIAL STORAGE	42	5	808
508B	STUDENT RESTROOM (BOTH SEXES)	32	5	814
507	PRIMARY CLASSROOM (K-3)	1104	5	1
507A	MATERIAL STORAGE	42	5	808
507B	STUDENT RESTROOM (BOTH SEXES)	32	5	814
508	PRIMARY CLASSROOM (K-3)	1090	5	1
508A	MATERIAL STORAGE	42	5	808
508B	STUDENT RESTROOM (BOTH SEXES)	32	5	814
509	PRIMARY CLASSROOM (K-3)	1090	5	1
509A	MATERIAL STORAGE	42	5	808
509B	STUDENT RESTROOM (BOTH SEXES)	32	5	814
510	PRIMARY CLASSROOM (K-3)	1090	5	1
510A	MATERIAL STORAGE	42	5	808
510B	STUDENT RESTROOM (BOTH SEXES)	32	5	814
511	PRIMARY CLASSROOM (K-3)	1082	5	1
511A	MATERIAL STORAGE	43	5	808
511B	STUDENT RESTROOM (BOTH SEXES)	32	5	814
512	PRIMARY CLASSROOM (K-3)	1082	5	1
512A	MATERIAL STORAGE	43	5	808
512B	STUDENT RESTROOM (BOTH SEXES)	32	5	814
513	PRIMARY CLASSROOM (K-3)	1082	5	1
513A	MATERIAL STORAGE	40	5	808
513B	STUDENT RESTROOM (BOTH SEXES)	32	5	814
514	ELECTRICAL ROOM	50	5	703
515	CUSTODIAL SERVICE CLOSET	50	5	331
516	CUSTODIAL SERVICE CLOSET	30	5	331

DISTRICT 6 BROWARD COUNTY SCHOOL DISTRICT
FACILITY: 164-A SEA CASTLE ELEMENTARY
ROOM NAMES AND NUMBERS
BUILDING 3

008	INSIDE CIRCULATION	483	3	700
300	COVERED WALKWAY	184	3	701
301	LIBRARY (READING ROOMS/ STACKS)	2875	3	390
301A	CLOSED CIRCUIT TV LAB	811	3	386
301C	ASSISTANT PRINCIPAL/ OTHER OFFICE	178	3	301
301D	MEDIA TECHNICAL PROCESSING	861	3	391
301E	AUDIO VISUAL STORAGE	629	3	383
301F	INSIDE CIRCULATION	60	3	700
301G	MEDIA PRODUCTION LAB	911	3	387
301H	CONFERENCE ROOM	199	3	399
302	ELECTRICAL ROOM	41	3	703
303	STUDENT RESTROOM (FEMALE)	33	3	816
304	STUDENT RESTROOM (MALE)	46	3	815
305	CUSTODIAL SERVICE CLOSET	23	3	331
306	MECHANICAL ROOM	196	3	702

DISTRICT 6 BROWARD COUNTY SCHOOL DISTRICT
FACILITY: 164-A SEA CASTLE ELEMENTARY
ROOM NAMES AND NUMBERS
BUILDING 4

007	INSIDE CIRCULATION	1229	4	700
400	COVERED WALKWAY	346	4	701
401	PRIMARY SKILLS LAB (K-3)	1070	4	10
401A	MATERIAL STORAGE	40	4	808
402	INSIDE CIRCULATION	64	4	700
402A	STUDENT RESTROOM (FEMALE)	33	4	816
402B	STUDENT RESTROOM (MALE)	33	4	815
403	PRIMARY CLASSROOM (K-3)	1070	4	1
403A	MATERIAL STORAGE	40	4	808
404	PRIMARY CLASSROOM (K-3)	1070	4	1
404A	MATERIAL STORAGE	40	4	808
405	INSIDE CIRCULATION	64	4	700
405A	STUDENT RESTROOM (FEMALE)	33	4	816
405B	STUDENT RESTROOM (MALE)	33	4	815
406	PRIMARY CLASSROOM (K-3)	1070	4	1
406A	MATERIAL STORAGE	40	4	808
407	INTERMEDIATE/ MIDDLE CLASSROOM (4-8)	1070	4	2
407A	MATERIAL STORAGE	40	4	808
408	INSIDE CIRCULATION	64	4	700
408A	STUDENT RESTROOM (FEMALE)	33	4	816
408B	STUDENT RESTROOM (MALE)	33	4	815
409	PRIMARY CLASSROOM (K-3)	1070	4	1
409A	MATERIAL STORAGE	40	4	808
410	PRIMARY CLASSROOM (K-3)	1070	4	1
410A	MATERIAL STORAGE	43	4	808
411	INSIDE CIRCULATION	64	4	700
411A	STUDENT RESTROOM (FEMALE)	33	4	816
411B	STUDENT RESTROOM (MALE)	33	4	815
412	PRIMARY CLASSROOM (K-3)	1070	4	1
412A	MATERIAL STORAGE	40	4	808
413	ELECTRICAL ROOM	50	4	703
414	CUSTODIAL SERVICE CLOSET	50	4	331

DISTRICT 6 BROWARD COUNTY SCHOOL DISTRICT
FACILITY: 164-A SEA CASTLE ELEMENTARY
ROOM NAMES AND NUMBERS
BUILDING 6

006	INSIDE CIRCULATION	664	2	700
600	INSIDE CIRCULATION	808	2	700
006A	INSIDE CIRCULATION	71	2	700
006	INSIDE CIRCULATION	182	2	700
606A	INSIDE CIRCULATION	66	2	700
606B	INSIDE CIRCULATION	180	2	700
600	COVERED WALKWAY	182	2	701
600A	COVERED WALKWAY	182	2	701
600B	COVERED WALKWAY	146	2	701
600C	COVERED WALKWAY	166	2	701
601	ART/ ELEMENTARY	1147	2	60
601A	TEACHER PLANNING OFFICE	251	2	315
601C	MATERIAL STORAGE	150	2	808
601D	KILN	103	2	905
602	MUSIC- ELEMENTARY	1500	2	66
602A	MATERIAL STORAGE	149	2	808
602B	TEACHER PLANNING OFFICE	108	2	315
602C	MUSIC PRACTISE ROOM	58	2	831
602D	REFERENCE	152	2	806
602E	MECHANICAL ROOM	189	2	702
603	STAGE	507	2	383
603A	STAGE STORAGE	334	2	384
603B	STAGE DRESSING ROOM (MALE)	189	2	385
603C	STAGE DRESSING ROOM (FEMALE)	249	2	386
603D	STUDENT RESTROOM (MALE)	42	2	815
603E	STUDENT RESTROOM (FEMALE)	42	2	816
603F	CUSTODIAL SERVICE CLOSET	24	2	331
604	MULTIPURPOSE ROOM (DINING)	2349	2	361
604A	KITCHEN CHAIR STORAGE	332	2	349
604B	ELECTRICAL ROOM	123	2	703
605	DINING AREA	3392	2	340
605A	KITCHEN CHAIR STORAGE	189	2	349
605B	KITCHEN GARBAGE WASH	112	2	344
606	KITCHEN FOOD PREPARATION	1151	2	348
606A	MECHANICAL ROOM	58	2	702
606B	TEACHER LOUNGE/ DINING	123	2	316
606C	INSIDE CIRCULATION	18	2	700
606D	INSIDE CIRCULATION	18	2	700
606E	STAFF RESTROOMS (MALE)	23	2	819
606F	STAFF RESTROOMS (FEMALE)	23	2	820
606G	KITCHEN NON FOOD STORAGE	76	2	345
606H	KITCHEN OFFICE	88	2	343
606I	KITCHEN DRY STORAGE	187	2	342
606K	OTHER FOOD SERVICE	101	2	350
606L	OTHER FOOD SERVICE	89	2	350
606M	OTHER FOOD SERVICE	38	2	350
607	CUSTODIAL/ RECEIVING	470	2	330
607B	CUSTODIAL WORK AREA	86	2	332
607C	STAFF RESTROOM (BOTH SEXES)	627	2	821
608	MECHANICAL ROOM	724	2	702
609	ELECTRICAL ROOM	388	2	703
610	ELECTRICAL ROOM	334	2	703
611	TEACHER LOUNGE/ DINING	224	2	316
613A	TEACHER LOUNGE/ DINING	348	2	316
611B	TEACHER LOUNGE/ DINING	97	2	316
611C	CUSTODIAL SERVICE CLOSET	39	2	331
612	STAFF RESTROOM (FEMALE)	97	2	820
613	STAFF RESTROOM (MALE)	90	2	819
614	PRIMARY SKILLS LAB (K-3)	950	2	10
614A	MATERIAL STORAGE	125	2	808
615	PRIMARY CLASSROOM (K-3)	1198	2	1
615A	TEACHER PLANNING OFFICE	102	2	315
616	STUDENT RESTROOM (MALE)	99	2	815
617	STUDENT RESTROOM (FEMALE)	99	2	816
618	E S E PART- TIME	732	2	61
618A	MATERIAL STORAGE	101	2	808
619	E S E OBSERVATION BOOTH	59	2	67

Not for Construction

CRAIN ATLANTIS ENGINEERING, INC.
CONSULTING ENGINEERS & ARCHITECTS
210 SW MIZNER AVENUE
DEERFIELD BEACH, FLORIDA 33441
(954) 571-7441
AA 0001898 EB - 27468

COPYRIGHT 2011 CRAIN ATLANTIS ENGINEERING, INC.
THIS DOCUMENT CONTAINS PROPRIETARY INFORMATION AND SHALL NOT BE USED OR REPRODUCED, OR ITS CONTENTS DISCLOSED, IN WHOLE OR IN PART, WITHOUT THE PRIOR WRITTEN CONSENT OF CRAIN ATLANTIS ENGINEERING, INC.

REVISIONS

SEA CASTLE ELEMENTARY SCHOOL
9600 MIRAMAR BOULEVARD
MIRAMAR, FLORIDA 33025

SCHOOL BOARD OF BROWARD COUNTY
THE SCHOOL DISTRICT OF BROWARD COUNTY, FLORIDA

FISH PLAN

JOB PHASE : 100% CONSTRUCTION DOCUMENTS
SBBC PROJECT : P-0016-32
DATE: 12-13-2017
SCALE : AS SHOWN
DRAWN BY : C.A.E.
CHECKED BY : A.O.I.R.P.
CAAE PROJECT No. 2016.55

STATE OF FLORIDA
CHARLES CEPEDA
AR94196
12-14-17
REGISTERED ARCHITECT
CHARLES CEPEDA
AR # 94196

DRAWING No.
A-3.0

IT IS A VIOLATION OF THE LAW FOR ANY PERSON, UNLESS ACTING UNDER THE DIRECTION OF A LICENSED ARCHITECT, TO ALTER THESE PLANS AND SPECIFICATIONS.