HAMMOND & ASSOCIATES, INC.
CONSULTING ENGINEERS
7348 NW 5TH STREET
PLANTATION, FLORIDA 33317
TEL: (954) 327-7111 FAX (954) 327-7154
ERIC J. HAMMOND P.E.
MECHANICAL / ELECTRICAL ENGINEER
P.E. #39048
EB 5315

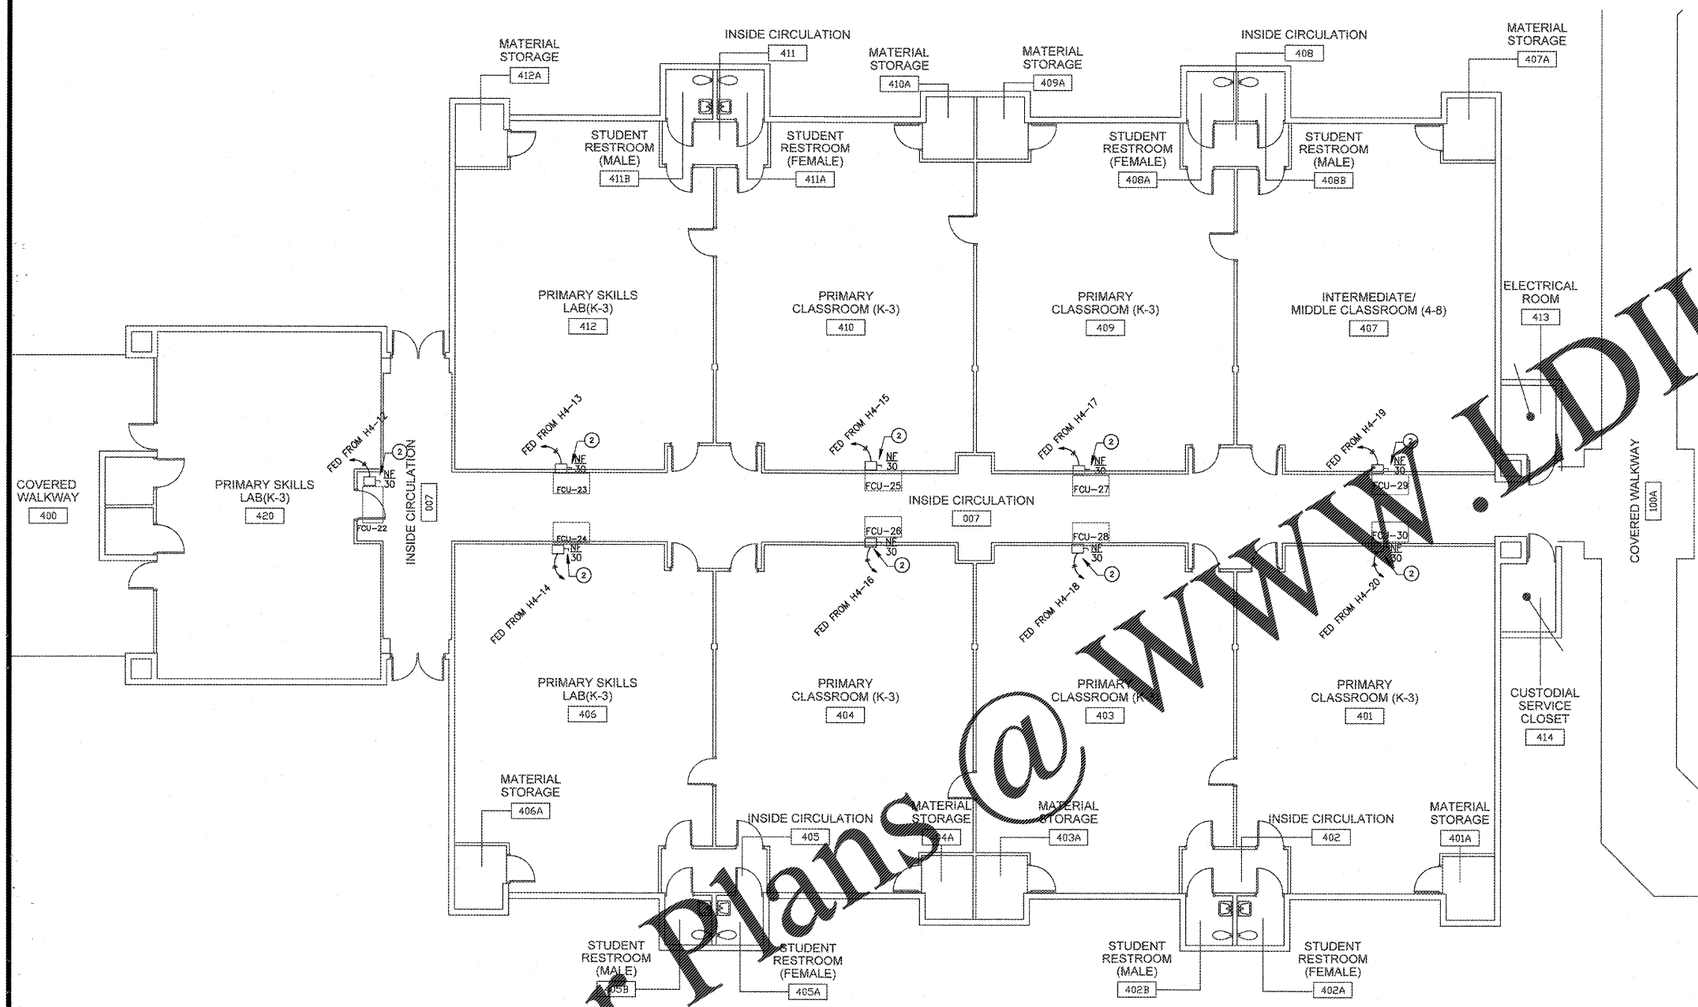

DRAWING KEY NOTES:

1. LOCATION OF NEW AIR HANDLING UNIT. PROVIDE NEW DISCONNECT, CONDUIT, AND WIRING AS REQUIRED.
2. LOCATION OF NEW FAN COIL UNIT AND DUCT HEATER. PROVIDE NEW DISCONNECT, CONDUIT, AND WIRING AS REQUIRED.
3. LOCATION OF NEW HVAC CIRCULATING PUMP. PROVIDE NEW DISCONNECT, CONDUIT, AND WIRING AS REQUIRED.
4. LOCATION OF NEW FAN COIL UNIT. PROVIDE NEW DISCONNECT CONDUIT, AND WIRING AS REQUIRED.
5. LOCATION OF EXISTING CHILLER TO REMAIN.
6. LOCATION OF NEW RTU LOCATED ON ROOF. PROVIDE NEW DISCONNECT, CONDUIT, AND WIRING AS REQUIRED.
7. PROVIDE POWER FOR NEW INCLINED CHAIR LIFT.

RECEIVED
DEC 19 2017
BUILDING DEPARTMENT
BCPS

Bid Documents Only
Not For Construction

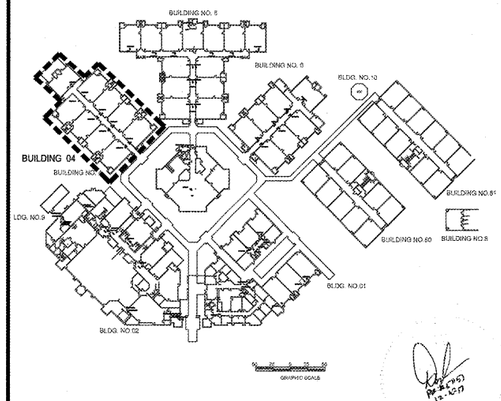

1 KEY PLAN
SCALE: 1" = 100'-0"

2 PARTIAL ELECTRICAL FLOOR PLAN BUILDING 04
SCALE: 1/8" = 1'-0"

CRAIN ATLANTIS ENGINEERING, INC.
CONSULTING ENGINEERS & ARCHITECTS
219 SW NINTH AVENUE
DEERFIELD BEACH, FLORIDA 33441
(954) 917-1411
AA 26001868 EB - 27488

COPYRIGHT 2014 CRAIN ATLANTIS ENGINEERING, INC.

REVISIONS

SEA CASTLE ELEMENTARY SCHOOL
9600 MIRAMAR BOULEVARD
MIRAMAR, FLORIDA 33025

THE SCHOOL BOARD OF BROWARD COUNTY

PARTIAL ELECTRICAL FLOOR PLAN BUILDING 04

JOB PHASE:	100% SUBMITTAL
SBBC PROJECT:	P.0011632
DATE:	12.13.16
SCALE	AS SHOWN
DRAWN BY:	HA
CHECKED BY:	E.H.
CAE PROJECT No.	2015.55

FL. LICENSE PE# 39048

ERIC HAMMOND
PROFESSIONAL ENGINEER
SEAL

DRAWING No.
E-104

THIS IS A VIOLATION OF THE LAW FOR ANY PERSON, UNLESS ACTING UNDER THE DIRECTION OF A LICENSED ARCHITECT, TO ALTER THESE PLANS AND SPECIFICATIONS. THIS DOCUMENT CONTAINS PROPRIETARY INFORMATION AND SHALL NOT BE USED OR REPRODUCED, ON ITS CONTENTS DISCLOSED, IN WHOLE OR IN PART, WITHOUT THE PRIOR WRITTEN CONSENT OF CRAIN ATLANTIS ENGINEERING, INC.

Order Plans@WWW.LDLine.com