REFLECTED CEILING PLAN LEGEND

FLUORESCENT LIGHT (2'-0"x4'-0")	EXIT LIGHT	CEILING MTD MICROPHONE (M)	RETURN/EXHAUS T GRILLE
FLUORESCENT LIGHT (2'-0"x2'-0")	ACCESS PANEL (1'-0"x1'-0" UNO) (AP)	SPRINKLER HEADS CONCEALED	LINEAR DIFFUSER
DOWNLIGHT	SMOKE DETECTORS (SD)	SPRINKLER HEADS SEMI RECESSED	SUPPLY AIR DIFFUSER
PENDANT LIGHT	SPEAKERS (S)	SPRINKLER HEADS WALL MOUNT (SPR.)	DECORATIVE T5'S
WALL WASH LIGHT	FIRE ALARM/HORN/STROBE (F)	SPRINKLER HEADS CEILING MOUNT	RECESSED HALOGEN
STRIP LIGHTS	SECURITY CAMERA (SC)	WALL MOUNTED EXIT LIGHT (SEE MECHANICAL)	GYP. BOARD CEILING
WALL MOUNT LIGHT	CLOSED CIRCUIT (CCTV)		A.C.T. CEILING TILE
WALL SCONCE			

REFLECTED CEILING PLAN GENERAL NOTES

1. SEE M.E.P. DRAWINGS FOR SPECIFICATIONS AND CONFIGURATION OF MECHANICAL, ELECTRICAL & PLUMBING ITEMS.
2. ALL CEILING MATERIAL MUST HAVE CLASS "A" FIRE RATING.
3. SUPPORT WIRES FOR CEILING SUSPENSION SHALL BE ANCHORED TO STRUCTURE ABOVE AND AS REQUIRED. SUPPORT WIRES SHALL NOT BE CONNECTED TO ANY MECHANICAL, ELECTRICAL, PLUMBING OR FIRE PROTECTION PIPING OR EQUIPMENT.
4. SPRINKLER HEADS AT GYPSUM BOARD CEILINGS MUST BE FULLY RECESSED AND COVERED WITH METAL PLATES FINISHED TO MATCH ADJACENT SURFACE.
5. CENTER SPRINKLER HEADS, DIFFUSERS, LIGHT FIXTURES, AND OTHER RECESSED OR SURFACE MOUNTED ITEMS IN CEILING TILES.
6. PAINT OUT ALL DIFFUSERS, SPEAKERS, TRIM RINGS, AND EXPOSED DUCTS TO MATCH CEILING FINISH.
7. ALL GYP. BD. CEILINGS & SOFFITS SHALL HAVE LEVEL 5 FINISH & SHALL BE PAINTED.
8. SEE FINISH PLAN AND SCHEDULE FOR FINISH SPECIFICATIONS.
9. CENTER CEILING GRID IN ROOM UNLESS NOTED OTHERWISE.

REFLECTED CEILING PLAN NOTES

1. LEVEL 1 GYB-RC CEILING AT 11'-0" IS CONTINUOUS, WITH THE EXCEPTION OF ENCLOSING STEEL BEAMS AND LOAD BEARING WALLS, ABOVE ALL ACT AND GYB-CLG CEILINGS.
2. LEVELS 2, 3 AND 4 GYB CLG CEILING AT 8'-0" IS CONTINUOUS ABOVE ACT CEILINGS WITH THE EXCEPTION OF LOAD BEARING WALLS.
3. REFER TO MEP DWGS FOR ADDITIONAL LIGHT, HVAC AND PLUMBING FIXTURE TYPES AND SPECIFICATIONS.
4. SEE ENLARGED GUESTROOM PLANS FOR MORE INFORMATION.
5. RECESSED LIGHT AND OTHER FIXTURES PENETRATING RATED HORIZONTAL FLOOR/CEILING ASSEMBLY REQUIRES GYB HOUSING, SEE A760/15.

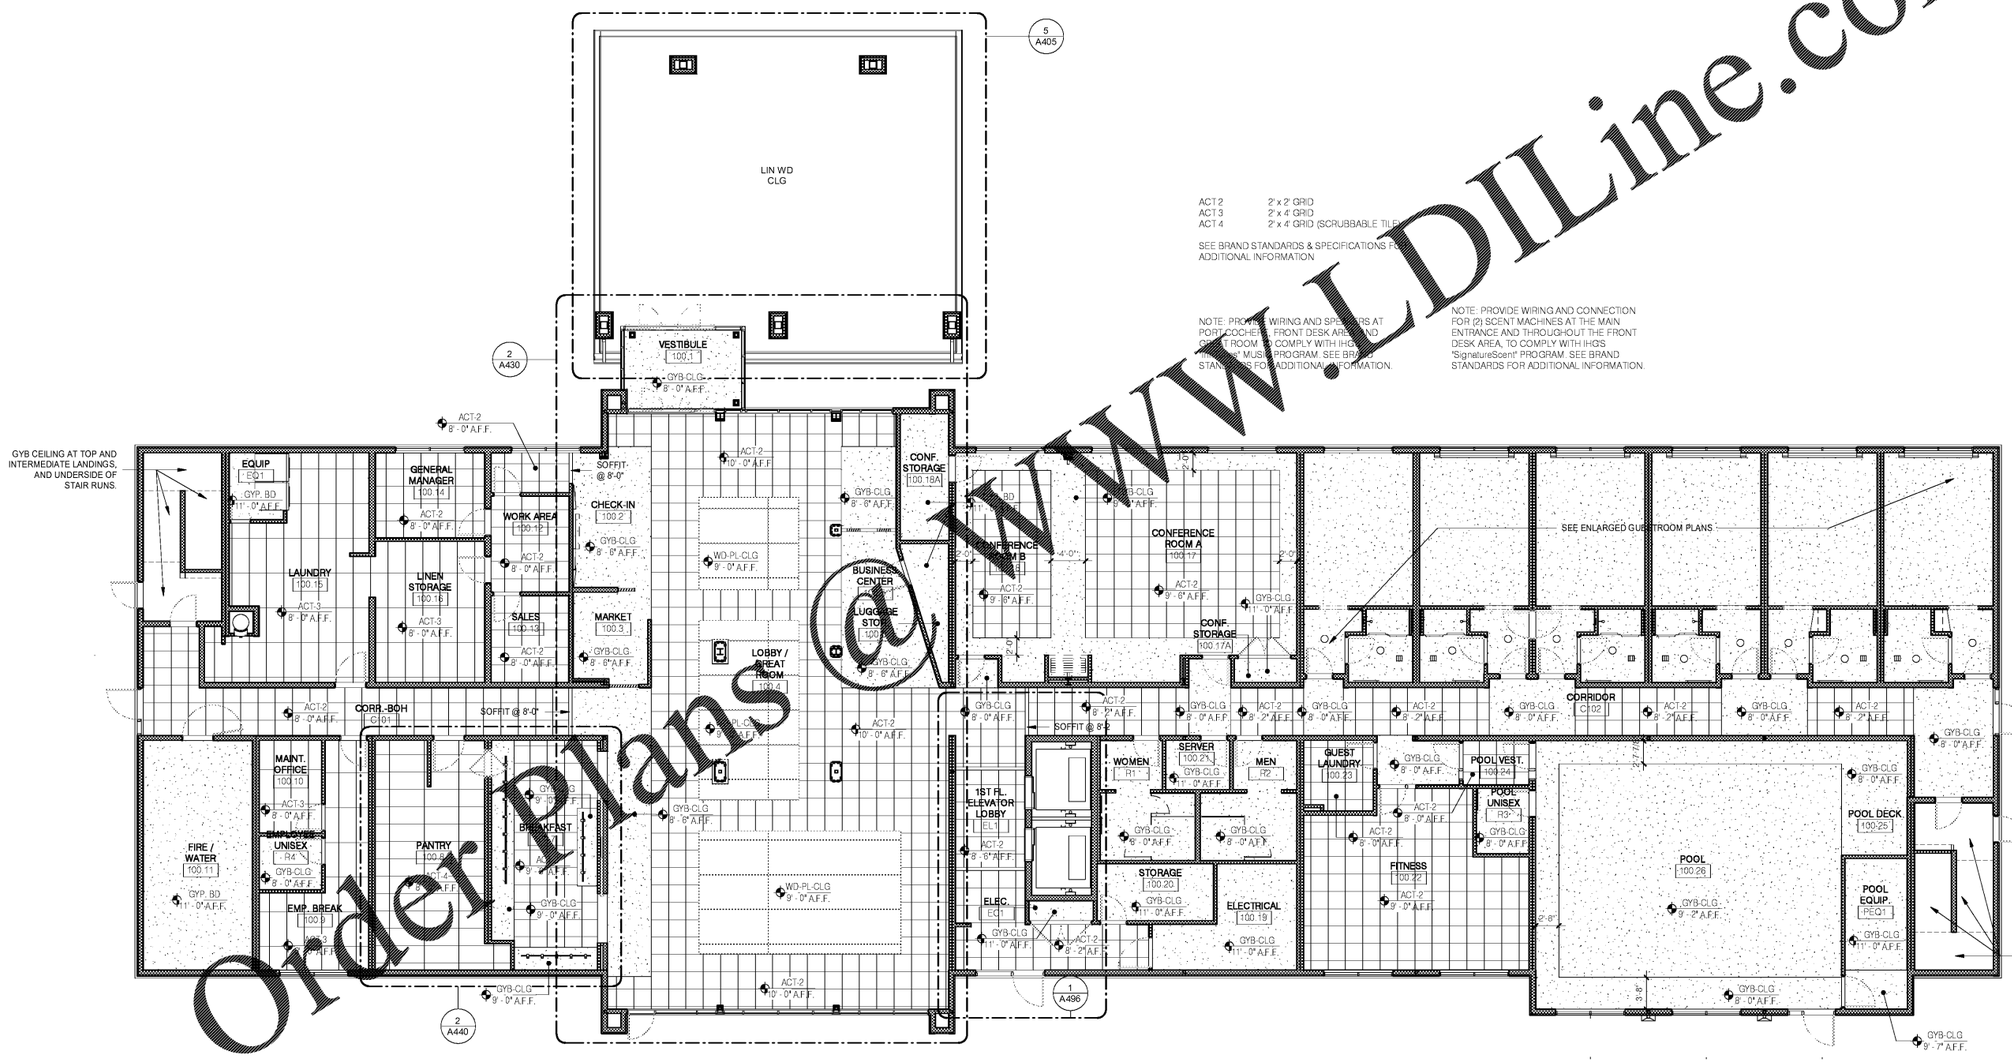

ACT 2 2' x 2' GRID
ACT 3 2' x 4' GRID
ACT 4 2' x 4' GRID (SCRUBBABLE TILE)

SEE BRAND STANDARDS & SPECIFICATIONS FOR ADDITIONAL INFORMATION.

NOTE: PROVIDE WIRING AND SPEAKERS AT PORTE-COCHERE, FRONT DESK AREA AND GUEST ROOM TO COMPLY WITH IHG'S "SignatureScent" MUSIC PROGRAM. SEE BRAND STANDARDS FOR ADDITIONAL INFORMATION.

NOTE: PROVIDE WIRING AND CONNECTION FOR (2) SCENT MACHINES AT THE MAIN ENTRANCE AND THROUGHOUT THE FRONT DESK AREA, TO COMPLY WITH IHG'S "SignatureScent" PROGRAM. SEE BRAND STANDARDS FOR ADDITIONAL INFORMATION.

Order Plans @ WWW.LDILine.com

1 LEVEL 1 - RCP
1/8" = 1'-0"

N:\Active Projects\Hospitality\2018 Holiday Inn Express - Wilson, NC\Drawings CAD-Revit\18-176.rvt

No.	Description	Date

DISCLAIMER:
Meister Architects PC. is providing, by agreement with certain parties, materials stored electronically. The parties receiving these materials are advised that these materials, documents, or other information recorded on or transmitted as electronic media (including but not necessarily limited to CD, DVD, computer hard drive, e-mail, or fax) may be altered, either intentional or unintentional, due to, among other causes, transmission, conversion, media degradation, software error, or human alteration. Accordingly, all such documents are provided to the parties for informational purposes only and may not be relied upon as a record document. Any reliance thereon is deemed to be unreasonable and unenforceable. The signed and/or sealed hard copies of the Contract Documents and/or Service are the only true documents of record.

MEISTER·COX ARCHITECTS
INFO@MEISTER-COX.COM
PHONE: 610-375-1331 FAX: 610-375-4555
1522 PENN AVENUE WYOMISSING, PA 19610
WWW.MEISTER-COX.COM

REFLECTED CEILING PLAN - LEVEL 1
HOLIDAY INN EXPRESS & SUITES
INTERSECTION OF HAYNES PLACE & LAMM RD.
WILSON, NC 27893

STATUS:	BIDDING
PROJ. DATE:	06-07-19
PROJ. NO.	18-176
PRINTED:	6/7/2019 7:10:30 PM
DRAWN BY:	EB/JB
CHECKED BY:	JR/CK
SHEET NO.	A121
SCALE:	As indicated