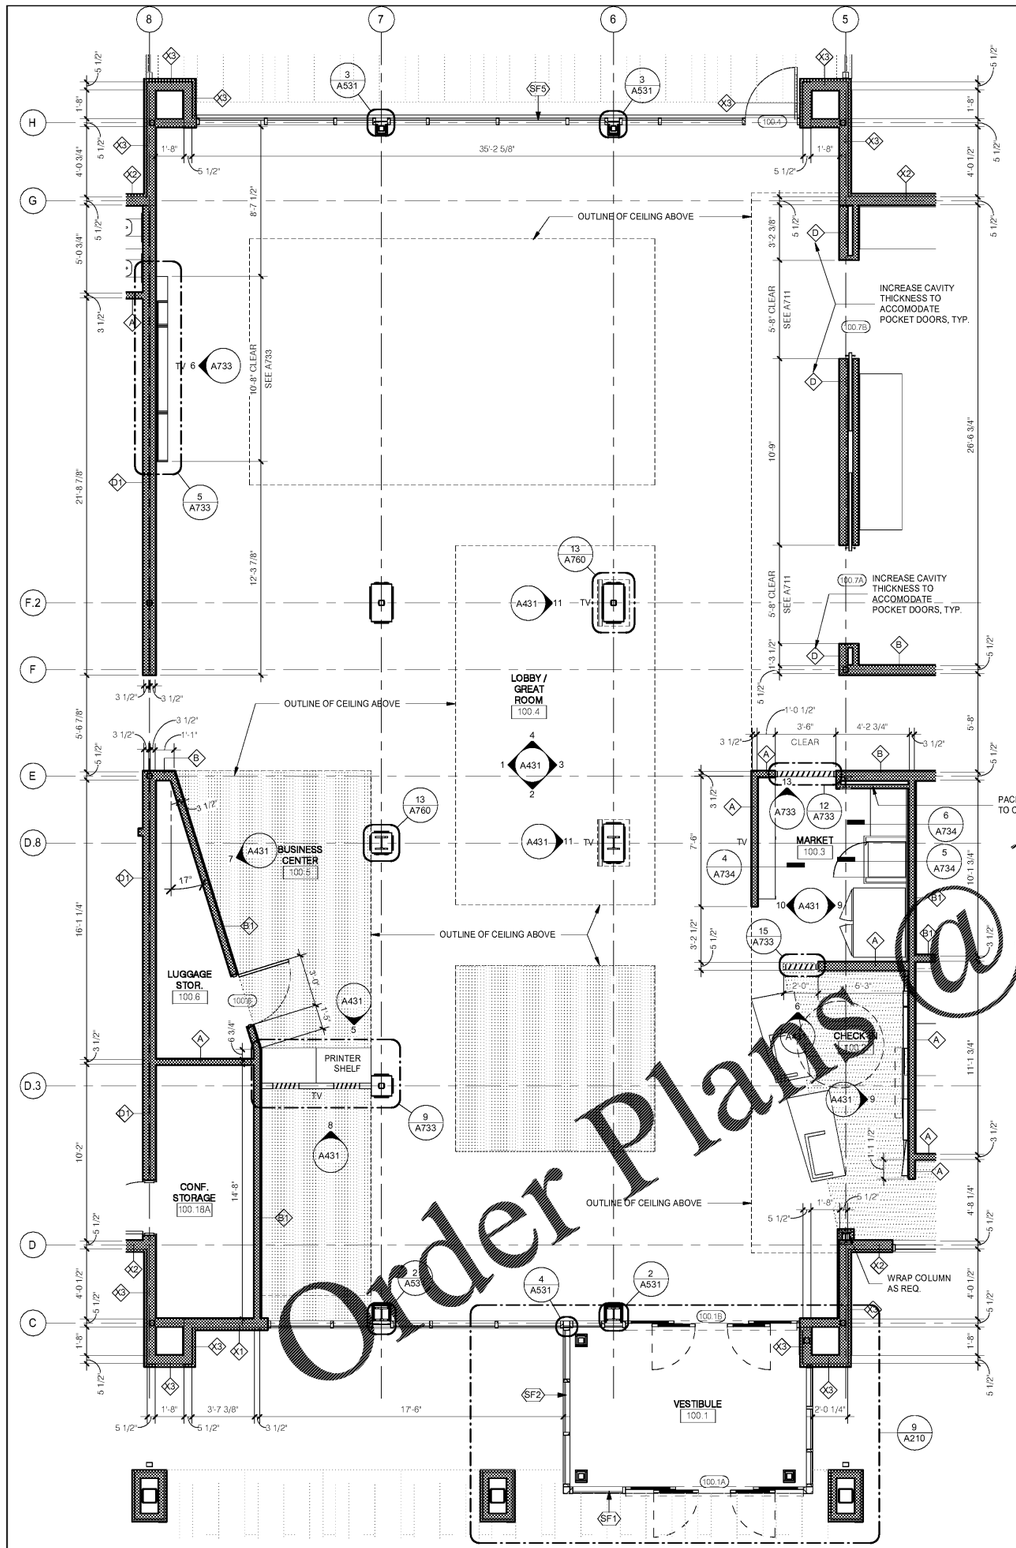

1 LOBBY/GREAT ROOM ENLARGED PLAN
1/4" = 1'-0"

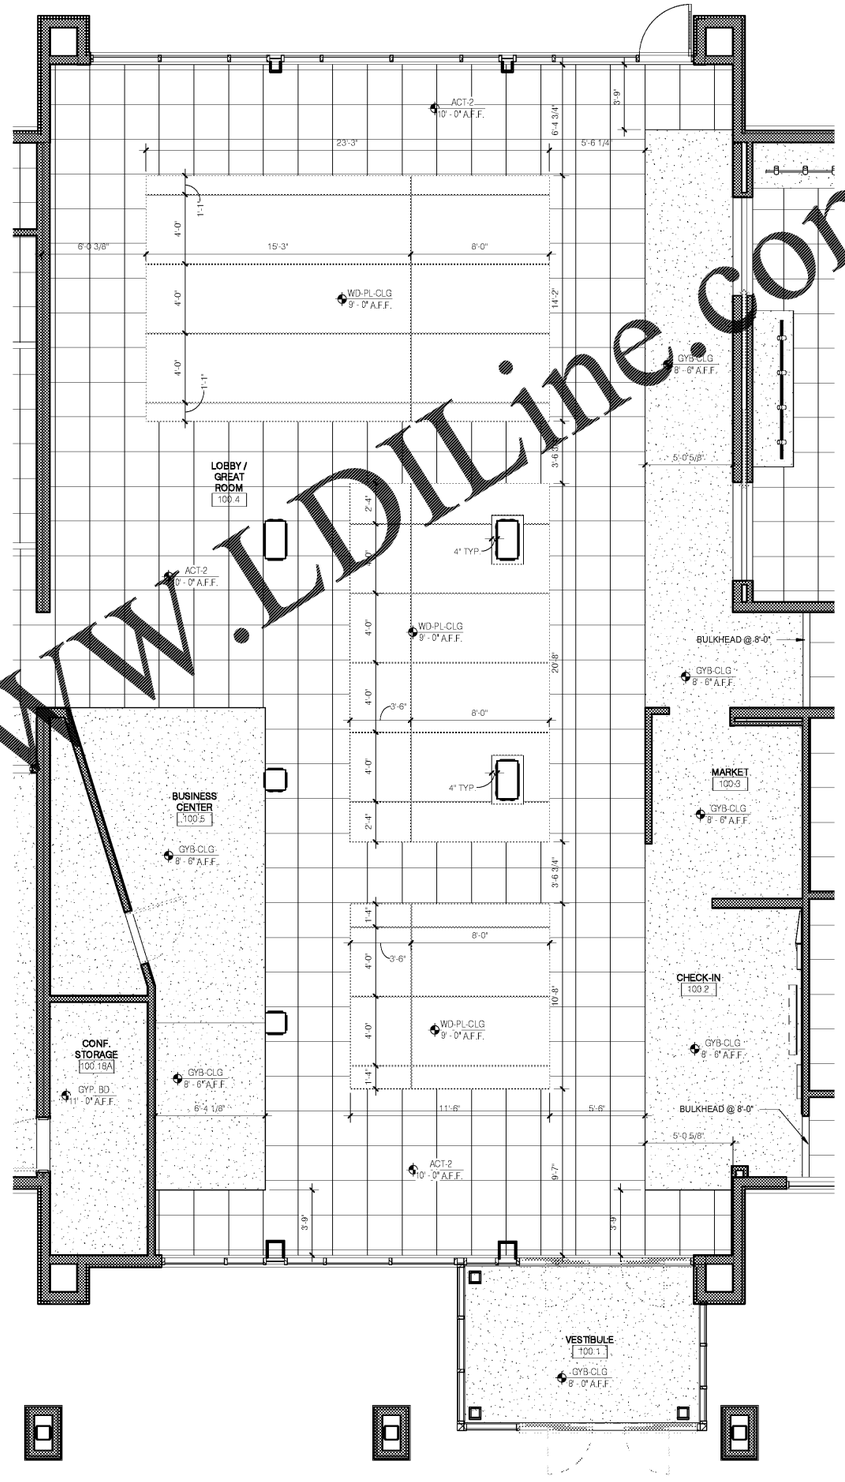

2 LOBBY/GREAT ROOM REFLECTED CEILING PLAN
1/4" = 1'-0"

Order Plans @ WWW.LDILine.com

No.	Description	Date

DISCLAIMER
Meister Architects PC. is providing, by agreement with certain parties, materials stored electronically. The parties receiving such data are cautioned that it may not be identical to documents, or other information recorded on or transmitted as electronic media (including but not necessarily limited to CD, diskette, magnetic tape, computer hard drive, or the like), either intentional or unintentional, due to, among other causes, transmission, conversion, media degradation, software error, or human alteration. Accordingly, all such documents are provided to the parties for informational purposes only, and no representation is made as to their accuracy. Any reliance thereon is deemed unreasonable and unenforceable. The signed and/or sealed documents prepared by Meister Architects of Service are the only true documents of record.

MEISTER·COX ARCHITECTS
INFO@MEISTER-COX.COM
PHONE: 610-375-1331 FAX: 610-375-4555
1522 PENN AVENUE WYOMISSING, PA 19610
WWW.MEISTER-COX.COM

LOBBY/GREAT ROOM PLAN / RCP

HOLIDAY INN EXPRESS & SUITES

INTERSECTION OF HAYNES PLACE & LAMM RD.
WILSON, NC 27893

STATUS:	BIDDING
PROJ. DATE:	06-07-19
PROJ. NO.	18-176
PRINTED:	6/7/2019 7:11:24 PM
DRAWN BY:	RFF
CHECKED BY:	TGC
SHEET NO.	A430
SCALE:	1/4" = 1'-0"

N:\Active Projects\Hospitality\2018 Holiday Inn Express - Wilson, NC\Drawings CAD-Revit\18-176.rvt