CORE CONCEPTS

Holiday Inn Express - Breakfast Bar
Existing Formula Blue - Pantry Door Left

Proposed Layout (for Concept Development only, all dimensions and utilities must be verified.)

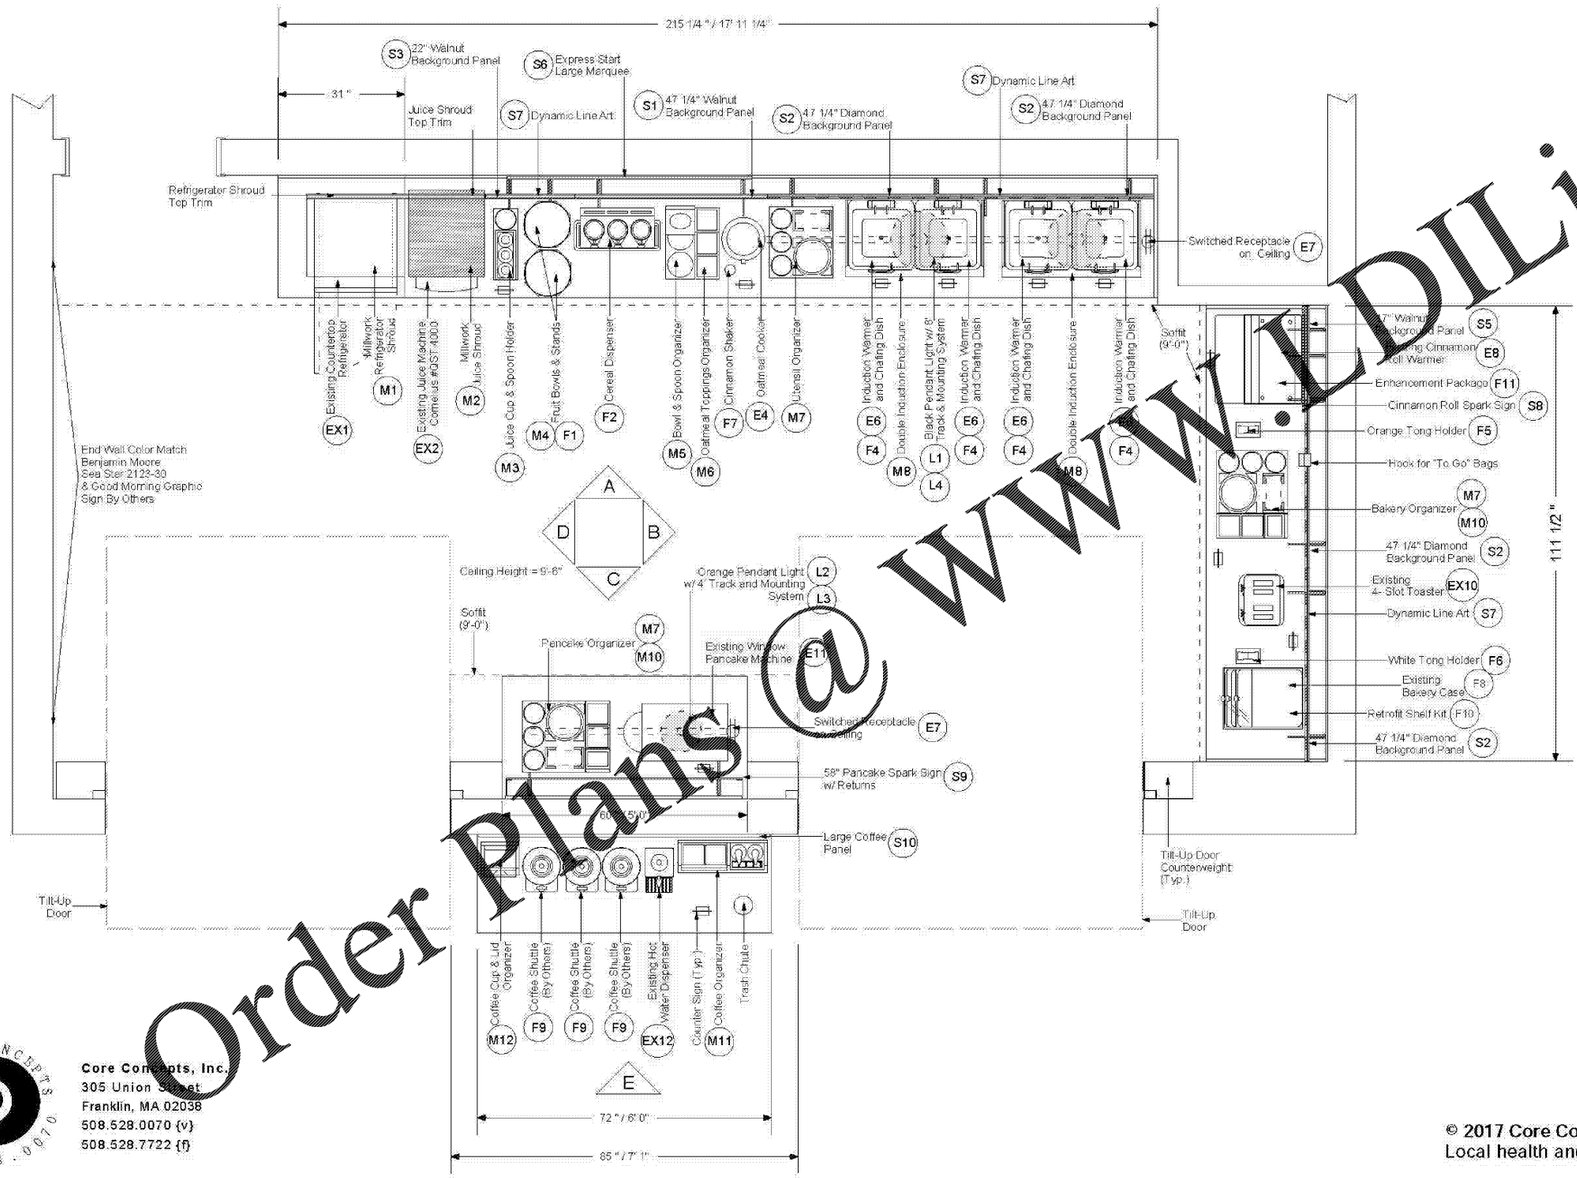

Std. Site Info:
Ceiling Height = 9'-6" / 9'-0" Soffit
Counter Heights: 24"
Minimum Vertical Clearance Above Counter Top = 70"

Back of House: (By Others)
Coffee Shuttle Brewer
Rational Oven
Provide utility connections according to spec sheets and IHG Site Readiness Checklist

Lighting Note:
Pendant Lighting provided by Core Concepts Inc. is c/w NEMA 5-15 plug. Site is responsible to additionally hard wire tracks rather than provide specified ceiling mounted receptacles.

NOTE:
THIS DRAWING IS ONLY TO BE USED AS A REFERENCE FOR THE BREAKFAST BAR EQUIPEMENT. THE ARCHITECTURAL BACKGROUND IS GENERIC AND DOES NOT REFLECT THIS SPECIFIC PROJECT. SEE A440 FOR ENLARGED BREAKFAST AREA PLAN AND INFORMATION ON CASEWORK AND COUNTERTOPS RELATING TO THIS PROJECT.

Core Concepts, Inc.
305 Union Street
Franklin, MA 02038
508.528.0070 {v}
508.528.7722 {f}

3/8" = 1'
9/14/17 NZ

© 2017 Core Concepts, Inc. All rights reserved.
Local health and zoning codes should be checked before purchasing.

Order Plans @ WWW.LDILine.com

No.	Description	Date

DISCLAIMER:
Meister Architects PC. is providing, by agreement with certain parties, materials stored electronically. The parties recognize that subsequent changes to or transmittal of these documents, or other information recorded on or transmitted by electronic media (including but not necessarily limited to the Architectural Drawings) can be made unintentionally, either intentional or unintentional, due to, among other causes, transmission, conversion, media degradation, software error, or human alteration. Accordingly, such documents are provided to the parties for informational purposes only and may not be relied upon for any purpose. Any reliance thereon is deemed to be unreasonable and unenforceable. The signed and/or sealed Architectural Drawings are the only instruments of Service and the only true documents of record.

MEISTER·COX ARCHITECTS
INFO@MEISTER-COX.COM
PHONE: 610-375-1331 FAX: 610-375-4555
1522 PENN AVENUE WYOMISSING, PA 19610
WWW.MEISTER-COX.COM

BREAKFAST BAR LAYOUT

HOLIDAY INN EXPRESS & SUITES
INTERSECTION OF HAYNES PLACE & LAMM RD.
WILSON, NC 27893

STATUS:	BIDDING
PROJ. DATE:	06-07-19
PROJ. NO.	18-176
PRINTED:	6/7/2019 7:11:29 PM
DRAWN BY:	RFF
CHECKED BY:	TGC
SHEET NO.	A440A
SCALE:	

N:\Active Projects\Hospitality\2018 Holiday Inn Express - Wilson, NC\Drawings CAD-Revit\18-176.rvt