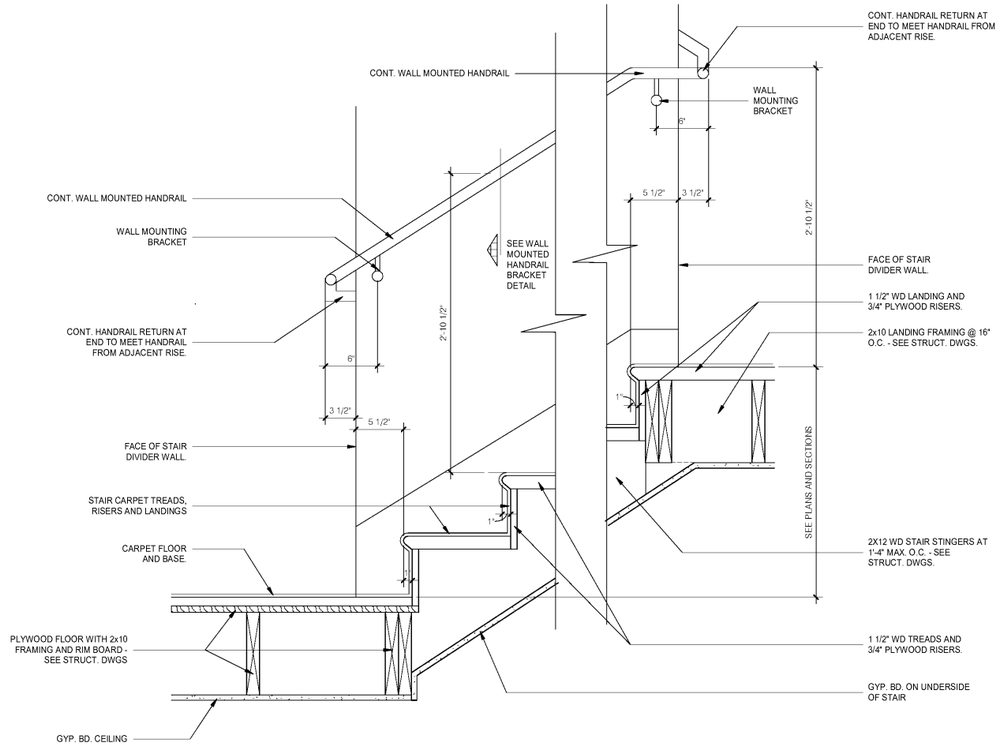

1 STAIR SECTION @ CONTINUOUS HANDRAIL
1 1/2" = 1'-0"

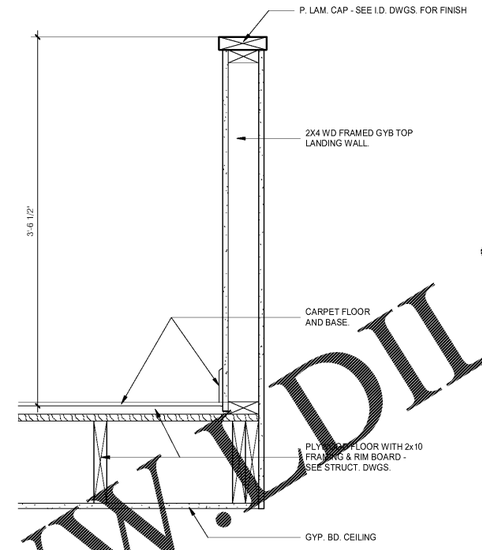

4 STAIR SECTION @ TOP LANDING HALF WALL
1 1/2" = 1'-0"

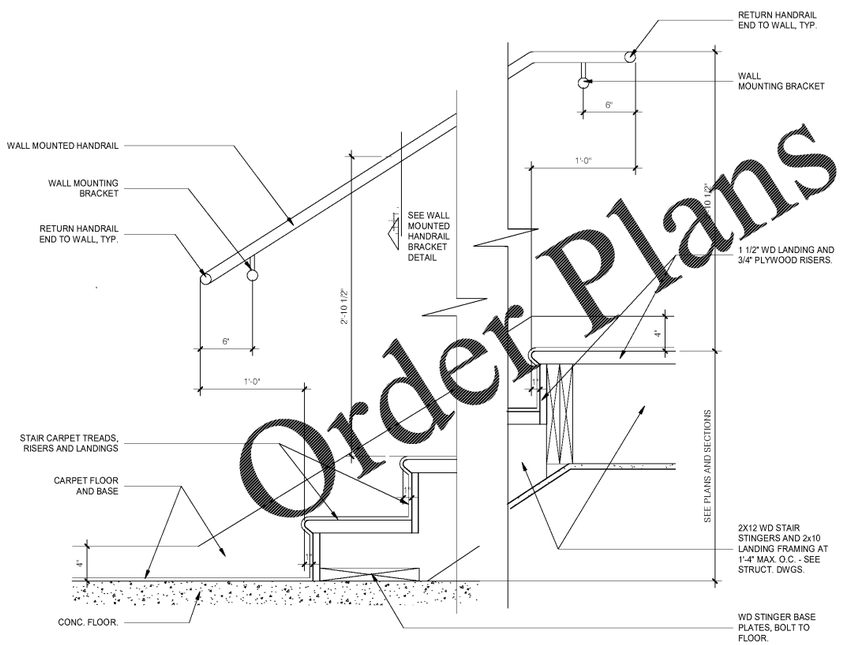

3 STAIR SECTION @ WALL MOUNTED HANDRAIL
1 1/2" = 1'-0"

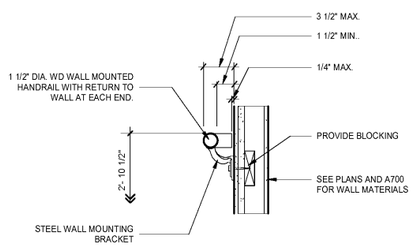

5 WALL MOUNTED HANDRAIL DETAIL
1 1/2" = 1'-0"

Order Plans @ WWW.LDILine.com

N:\Active Projects\Hospitality\2018 Holiday Inn Express - Wilson, NC\Drawings CAD-Revit\18-176.rvt

No.	Description	Date

NOTICE AND DISCLAIMER: Meister Architects PC. is providing, by agreement with certain parties, materials stored electronically. The parties receiving such data agree that they will not modify the documents, or alter information recorded on or transmitted as electronic media (including but not necessarily limited to CAD documents) in any manner that results in deletion, either intentional or unintentional, due to, among other causes, transmission, conversion, media degradation, software error, or human error. Meister Architects PC. documents are provided to the parties for informational purposes only and are not suitable for legal, or regulatory purposes. Any reliance thereon or planned use is at the unreasonable and unenforceable. The signed and/or sealed hardcopy of the documents shall be the controlling version of Service are the only true documents of record.

MEISTER·COX ARCHITECTS
INFO@MEISTER-COX.COM
PHONE: 610-375-1331 FAX: 610-375-4555
1522 PENN AVENUE WYOMISSING, PA 19610
WWW.MEISTER-COX.COM

STAIR DETAILS

HOLIDAY INN EXPRESS & SUITES
INTERSECTION OF HAYNES PLACE & LAMM RD.
WILSON, NC 27893

STATUS:	BIDDING
PROJ. DATE:	06-07-19
PROJ. NO.	18-176
PRINTED:	6/7/2019 7:11:41 PM
DRAWN BY:	RFF
CHECKED BY:	TGC
SHEET NO.	A500
SCALE:	1 1/2" = 1'-0"