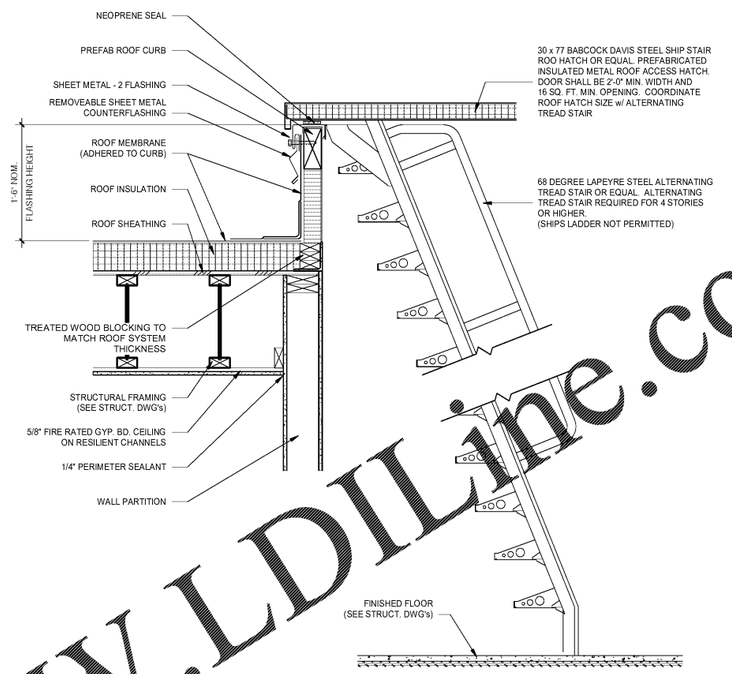


1 ALTERNATING TREAD STAIR w/ ROOF HATCH
1" = 1'-0"

LADDER KEY NOTES :

1. LADDER STRINGERS - 3"x3/8" STEEL BARS WELD FABRICATE, GRIND SMOOTH, AND ROUND ENDS SMOOTH.
2. LADDER RUNGS - 3/4" DIA. STEEL BARS @ 1'-0"o.c. MAX. WELD ALL ROUND TO STRINGERS AND GRIND SMOOTH.
3. LADDER BRACKETS - 3"x3/8" STEEL ANGLE ROUNDENDS SMOOTH. 5/8" ANCHOR INTO PIT FLOOR/WALL. WELD ALL ROUND TO STRINGERS EVENLY SPACED AND 4'-0"o.c. MAX.

LADDER NOTES :

- LADDER FINISH, GLAVANIZED.
- 3/16" WELD ALL ROUND FABRICATE LADDER, GRIND SMOOTH PRIOR TO FINISH APPLICATION.
- FIELD VEIFY EXACT LOCATION, COORDINATE WITH ELEVATOR SUPPLIER.

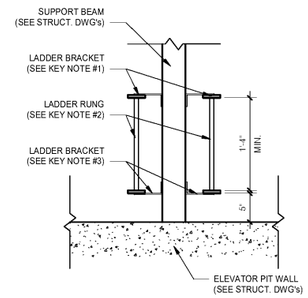


ELEVATOR LADDER PLAN

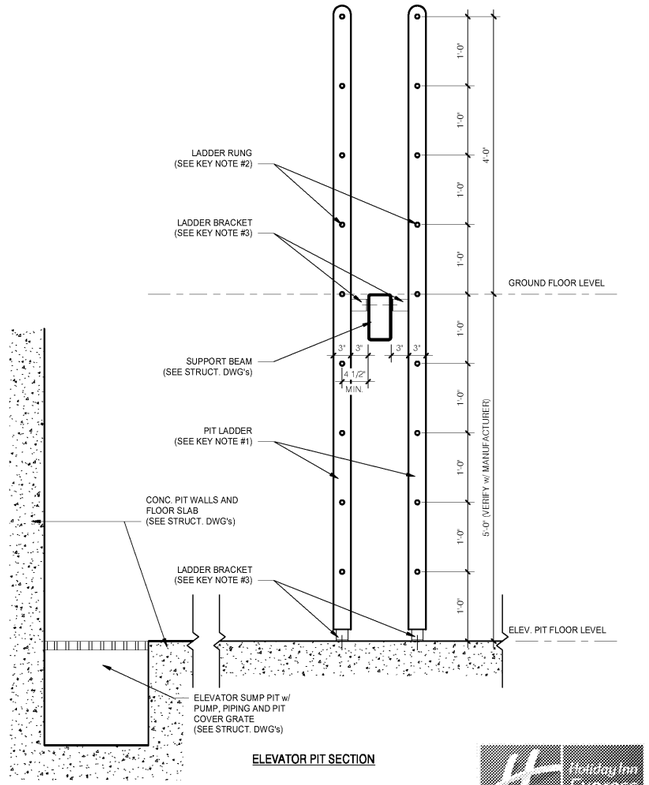


ELEVATOR PIT SECTION

2 ELEVATOR PIT LADDER DETAILS
1" = 1'-0"

Order Plans @ WWW.LDILine.com

| No. | Description | Date |
|---|---|---|
| | | |

DISCLAIMER:
Meister Architects PC. is providing, by agreement with certain parties, materials stored electronically. The parties receiving these materials are cautioned that they are working documents, or other information recorded on or transmitted as electronic media (including but not necessarily limited to CAD drawings) that are subject to undetectable alteration, either intentional or unintentional, due to, among other causes, transmission, conversion, media degradation, software error, and human alteration. Accordingly, all such documents are provided to the parties for informational purposes only and without any warranty as to their accuracy or completeness. Any reliance thereon is deemed to be unreasonable and unenforceable. The signed and/or sealed hard copies of the drawings and specifications of Service are the only true documents of record.

MEISTER·COX ARCHITECTS
INFO@MEISTER-COX.COM
PHONE: 610-375-1331 FAX: 610-375-4555
1522 PENN AVENUE WYOMISSING, PA 19610
WWW.MEISTER-COX.COM

# ELEVATOR PIT AND ROOF LADDER DETAILS

HOLIDAY INN EXPRESS & SUITES

INTERSECTION OF HAYNES PLACE & LAMM RD.
WILSON, NC 27893

| | |
|---|---|
| STATUS: | BIDDING |
| PROJ. DATE: | 06-07-19 |
| PROJ. NO. | 18-176 |
| PRINTED: | 6/7/2019 7:11:42 PM |
| DRAWN BY: | RFF |
| CHECKED BY: | TGC |
| SHEET NO. | A502 |
| SCALE: | 1" = 1'-0" |

N:\Active Projects\Hospitality\2018 Holiday Inn Express - Wilson, NC\Drawings CAD-Revit\18-176.rvt