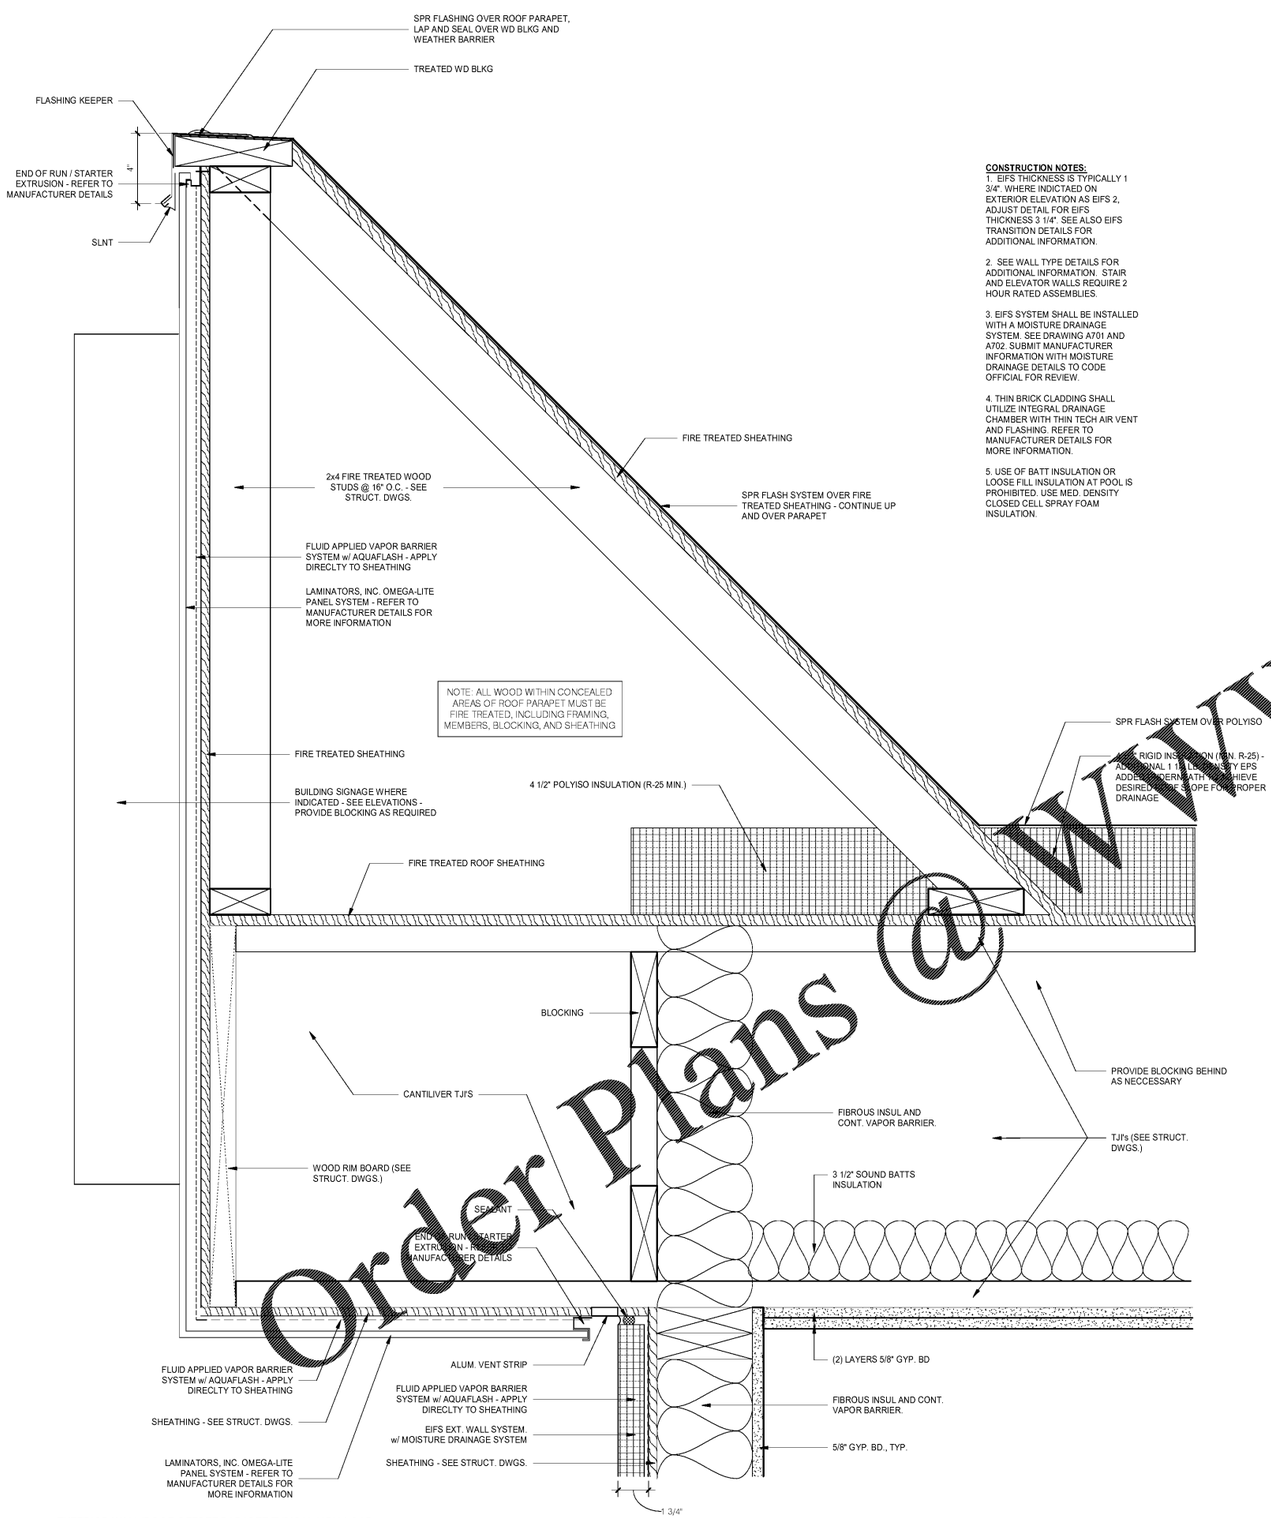

1 EXTERIOR WALL/ROOF OFFSET PARAPET TYPICAL NON-LOAD BEARING
3" = 1'-0"

CONSTRUCTION NOTES:

1. EIFS THICKNESS IS TYPICALLY 1 3/4". WHERE INDICTAED ON EXTERIOR ELEVATION AS EIFS 2, ADJUST DETAIL FOR EIFS THICKNESS 3 1/4". SEE ALSO EIFS TRANSITION DETAILS FOR ADDITIONAL INFORMATION.
2. SEE WALL TYPE DETAILS FOR ADDITIONAL INFORMATION. STAIR AND ELEVATOR WALLS REQUIRE 2 HOUR RATED ASSEMBLIES.
3. EIFS SYSTEM SHALL BE INSTALLED WITH A MOISTURE DRAINAGE SYSTEM. SEE DRAWING A701 AND A702. SUBMIT MANUFACTURER INFORMATION WITH MOISTURE DRAINAGE DETAILS TO CODE OFFICIAL FOR REVIEW.
4. THIN BRICK CLADDING SHALL UTILIZE INTEGRAL DRAINAGE CHAMBER WITH THIN TECH AIR VENT AND FLASHING. REFER TO MANUFACTURER DETAILS FOR MORE INFORMATION.
5. USE OF BATT INSULATION OR LOOSE FILL INSULATION AT POOL IS PROHIBITED. USE MED. DENSITY CLOSED CELL SPRAY FOAM INSULATION.

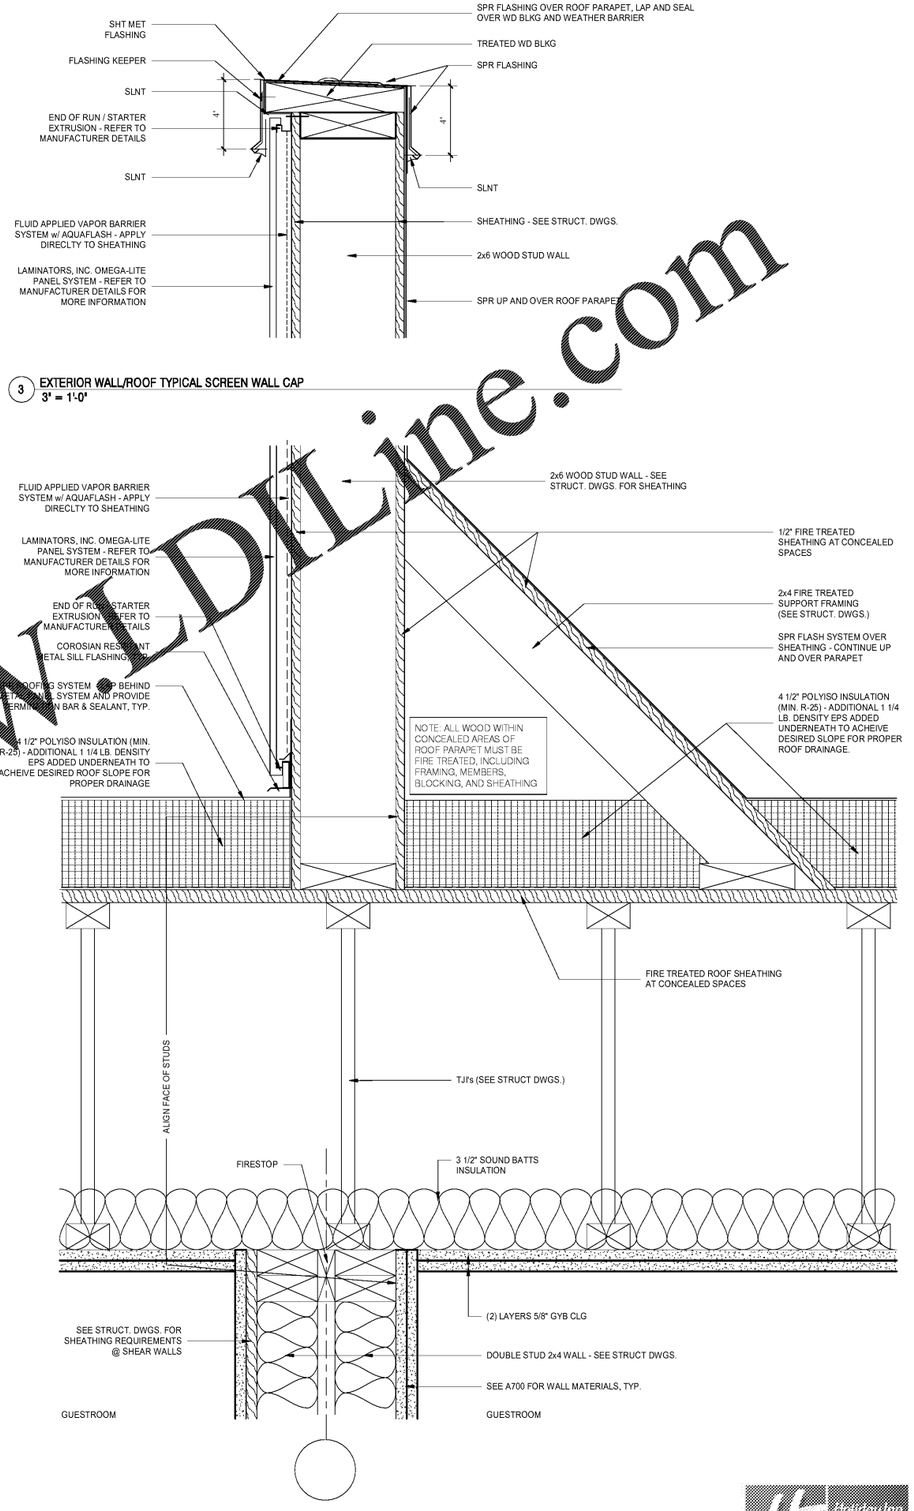

3 EXTERIOR WALL/ROOF TYPICAL SCREEN WALL CAP
3" = 1'-0"

2 EXTERIOR WALL/ROOF TYPICAL SCREEN WALL
3" = 1'-0"

Order Plans @ WWW.DILine.com

N:\Active Projects\Hospitality\2018 Holiday Inn Express - Wilson, NC\Drawings CAD-Revit\18-176.rvt

No.	Description	Date

DISCLAIMER:
Meister Architects PC. is providing, by agreement with certain parties, materials stored electronically. The parties receiving these materials are cautioned that these documents, or other information recorded on or transmitted as electronic media (including but not necessarily limited to CAD data) are subject to undetectable alteration, either intentional or unintentional, due to, among other causes, transmission, conversion, media degradation, software error, or human alteration. Accordingly, such documents are provided to the parties for informational purposes only and are not represented to be error free. By receiving these documents, the signed and/or sealed hard copy documents of record prepared by this office shall be deemed to be the only true documents of record. Any reliance thereon is deemed to be unreasonable and unenforceable. The signed and/or sealed hard copy documents of record prepared by this office are the only true documents of record.

MEISTER·COX ARCHITECTS
INFO@MEISTER-COX.COM
PHONE: 610-375-1331 FAX: 610-375-4555
1522 PENN AVENUE WYOMISSING, PA 19610
WWW.MEISTER-COX.COM

MAIN PARAPET / SCREEN WALL DETAILS

HOLIDAY INN EXPRESS & SUITES
INTERSECTION OF HAYNES PLACE & LAMM RD.
WILSON, NC 27893

STATUS:	BIDDING
PROJ. DATE:	06-07-19
PROJ. NO.	18-176
PRINTED:	6/7/2019 7:11:50 PM
DRAWN BY:	RFF
CHECKED BY:	TGC
SHEET NO.	A533
SCALE:	3" = 1'-0"