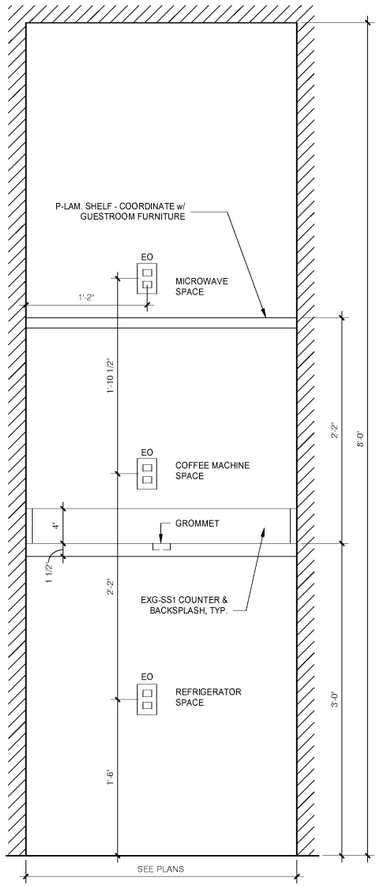

13 GUESTROOM REFRESHMENT AREA ELEVATION (NON ADA ROOMS)
1 1/2" = 1'-0"

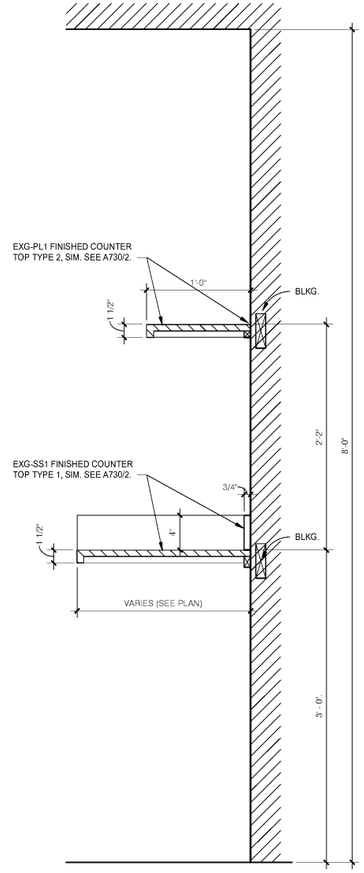

15 REFRESHMENT AREA SECTION (NON ADA ROOMS)
1 1/2" = 1'-0"

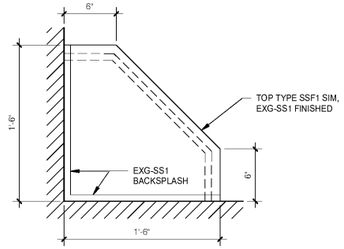

10 TYP. SMART SHELF PLAN
1 1/2" = 1'-0"

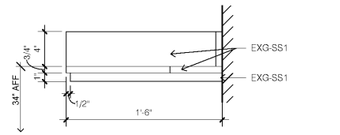

11 TYP. SMART SHELF ELEVATION
1 1/2" = 1'-0"

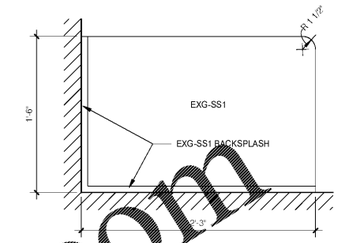

8 ADA SMART SHELF /MICROWAVE SHELF PLAN
1 1/2" = 1'-0"

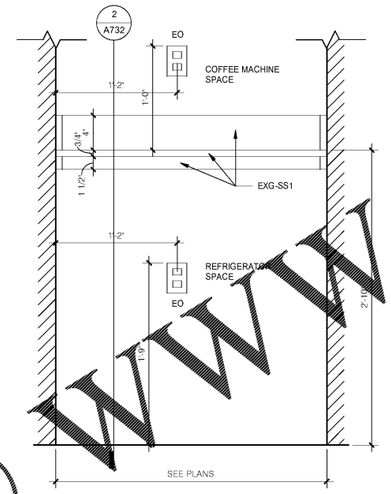

4 ADA REFRESHMENT COUNTER ELEVATION
1 1/2" = 1'-0"

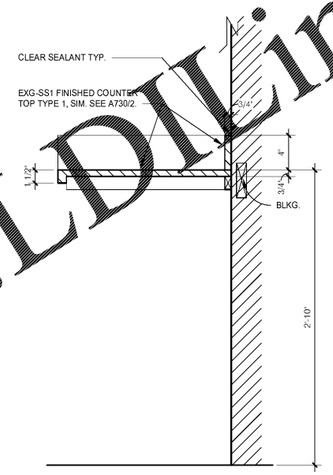

2 ADA SECTION @ REFRESHMENT COUNTER
1 1/2" = 1'-0"

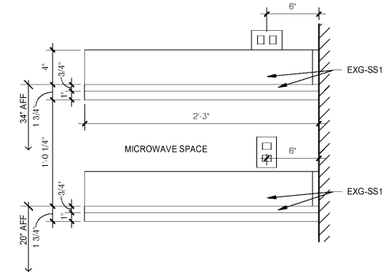

9 ADA SMART SHELF / MICROWAVE SHELF ELEVATION
1 1/2" = 1'-0"

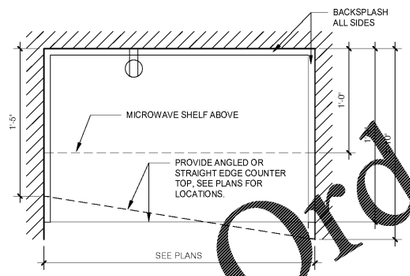

12 REFRESHMENT CABINET PLAN
1 1/2" = 1'-0"

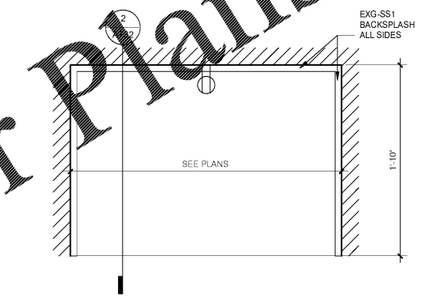

3 ADA REFRESHMENT COUNTER PLAN
1 1/2" = 1'-0"

ALL FORMULA BLUE PRODUCTS MUST BE PROVIDED BY CONTRACTED VENDORS LISTED AND KNOCK-OFFS ARE NOT PERMITTED. ANY PRODUCTS FOUND TO BE KNOCK-OFFS SHALL BE REQUIRED FOR REPLACEMENT UPON INSPECTION.

Holiday Inn Express & Suites

No.	Description	Date

DISCLAIMER:
Meister Architects PC, is providing, by agreement with certain parties, materials stored electronically. The parties recognize that subsequent changes to these materials, documents, or other information recorded on or transmitted as electronic media (including but not necessarily limited to CD-ROM disks) may be made unintentionally or automatically, either intentional or unintentional, due to, among other causes, transmission, conversion, media degradation, software error, or human alteration. Because electronic documents are provided to the parties for informational purposes only, no reliance thereon or modification thereof for purposes of a particular project is intended to be created. Any reliance thereon is deemed to be unreasonable and unenforceable. The signed and/or sealed hard copy documents shall be the controlling documents of Service and the only true documents of record.

MEISTER·COX ARCHITECTS
INFO@MEISTER-COX.COM
PHONE: 610-375-1331 FAX: 610-375-4555
1522 PENN AVENUE WYOMISSING, PA 19610
WWW.MEISTER-COX.COM

TYP. GUESTROOM CASEWORK DETAILS

HOLIDAY INN EXPRESS & SUITES
INTERSECTION OF HAYNES PLACE & LAMM RD.
WILSON, NC 27893

STATUS:	BIDDING
PROJ. DATE:	06-07-19
PROJ. NO.	18-176
PRINTED:	6/7/2019 7:12:21 PM
DRAWN BY:	RFF
CHECKED BY:	TGC
SHEET NO.	A732
SCALE:	1 1/2" = 1'-0"

N:\Active Projects\Hospitality\2018 Holiday Inn Express - Wilson, NC\Drawings CAD-Revit\18-176.rvt

www.LDLine.com
Order Plans @