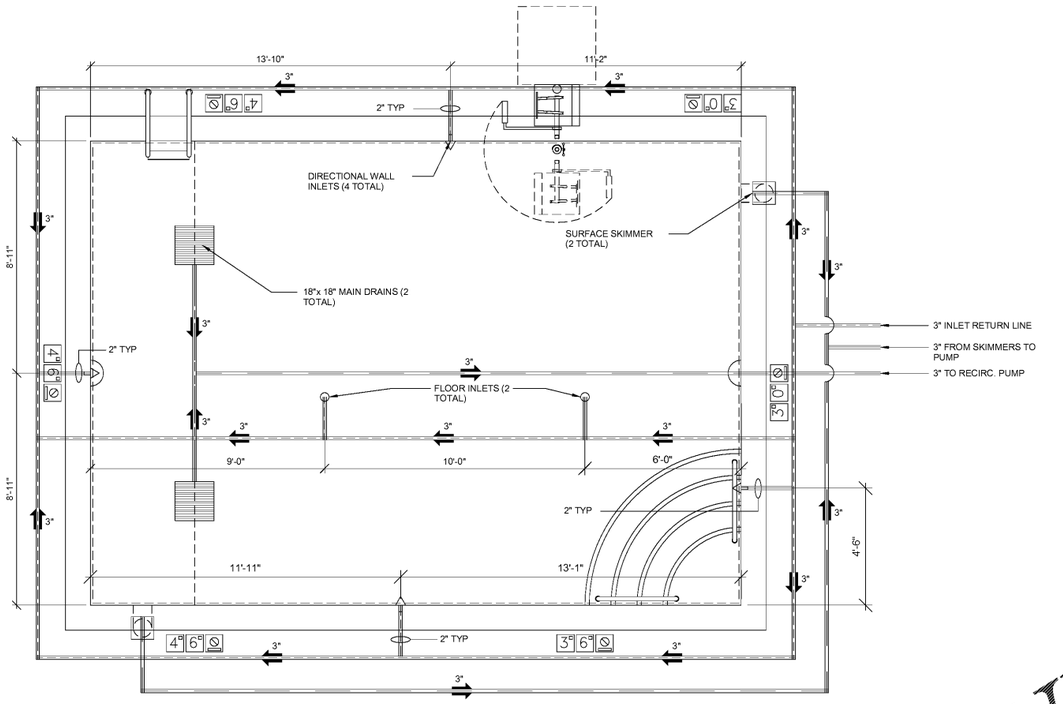

1 POOL PIPING PLAN
3/8" = 1'-0"

Fitness Pool Recirc Piping					
#	Description	Size	Flow	ft/sec	Hd
P1.1	Main drain to pump	3	130	5.6	3.2
P1.2	- Not used -	---	---	---	---
P2.0	Skimmer suction	3	104	4.5	4.3
P2.1	Skimmer suction (branch 1)	3	52	2.3	1.2
P2.2	- Not used -	---	---	---	---
P3.0	Pump to filter	3	130	5.6	7.5
P3.1	Filter to pool	3	130	5.6	4.3
P4.0	Inlet supply pipe	3	130	5.6	5.7
P4.1	- Not used -	---	---	---	---
P4.2	- Not used -	---	---	---	---
P4.3	- Not used -	---	---	---	---
P5.0	Heater bypass pipe	2	65	6.7	6.5
P6.0	- Not used -	---	---	---	---
				Recirc head loss	32.8
Head Loss	Inlet system				4.3
	Filter (w/ [illegible] pipe)				17.8
	Gutter			- Not used -	0.0
	Flow control valve			- Not used -	0.0
	Pump strainer				0.8
	Other			- Not used -	0.0
				Recirc system TDH	55.8
P10.1	Filter to backwash	2	74	7.0	4.8

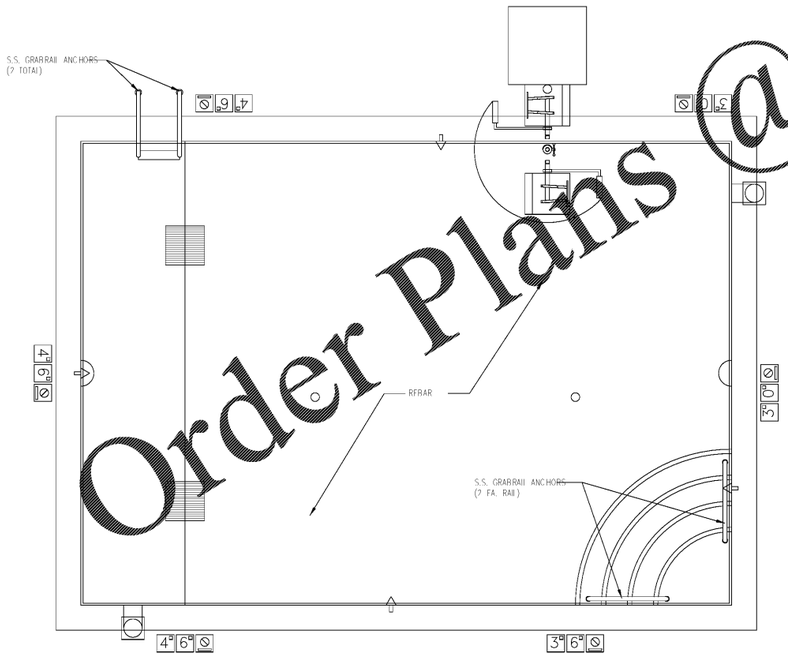

2 GROUNDING PLAN
3/8" = 1'-0"

Order Plans @ www.IDLine.com

DISCLAIMER:
Meister Architects PC. is providing, by agreement with certain parties, materials stored electronically. The parties recognize that subsequent changes to the electronic documents, or other information recorded on or transmitted as electronic media (including but not necessarily limited to CAD-generated documents) may occur without notification, either intentional or unintentional, due to, among other causes, transmission, conversion, media degradation, software error, or human alteration. Accordingly, such documents are provided to the parties for informational purposes only and may not be relied upon for any contractual purposes. Any reliance thereon is deemed to be unreasonable and unenforceable. The signed and/or sealed hard copy documents of the Contract Documents of Service are the only true documents of record.

No.	Description	Date

MEISTER·COX ARCHITECTS
INFO@MEISTER-COX.COM
PHONE: 610-375-1331 FAX: 610-375-4556
1622 PENN AVENUE WYOMISSING, PA 19610
WWW.MEISTER-COX.COM

POOL PIPING & GROUNDING PLANS

HOLIDAY INN EXPRESS & SUITES

INTERSECTION OF HAYNES PLACE & LAMM RD.
WILSON, NC 27893

STATUS:	BIDDING
PROJ. DATE:	06-07-19
PROJ. NO.	18-176
PRINTED:	6/7/2019 7:12:48 PM
DRAWN BY:	RFF
CHECKED BY:	TGC
SHEET NO.	SP6
SCALE:	3/8" = 1'-0"

N:\Active Projects\Hospitality\2018 Holiday Inn Express - Wilson, NC\Drawings CAD-Revit\18-176.rvt