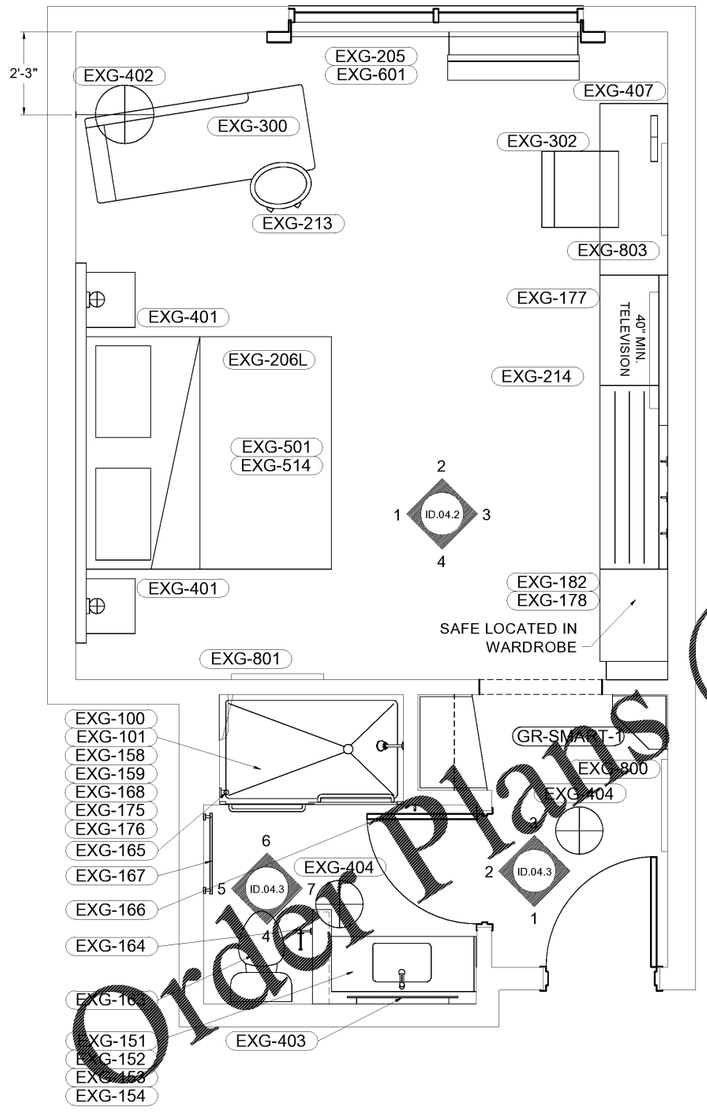

1 KING WIDE LEFT TYP FURNITURE PLAN & SCHEDULE
3/16" = 1'-0"

GUESTROOM FFE SCHEDULE

TAG	ITEM	QTY
EXG-205	WINDOW TRIM	1
EXG-206L	LAMINATE KING HEADBOARD (CONTEMPORARY SCHEME)	1
EXG-207L	LAMINATE QQ HEADBOARD (CONTEMPORARY SCHEME)	0
EXG-210	COFFEE TABLE	0
EXG-213	MOBILE TABLE	1
EXG-214	FUNCTIONAL RACK	1
EXG-214C	CUSTOM FUNCTIONAL RACK (48"W LUGGAGE BENCH)	0
EXG-218L	LAMINATE ADA QQ HEADBOARD	0
EXG-219L	LAMINATE ADA KING HEADBOARD	0
EXG-300	CHAISE LOUNGE (70")	1
EXG-302	TASK CHAIR	1
EXG-303	ADAPTIVE LOUNGE CHAIR	0
EXG-304	QUEEN SLEEPER SOFA	0
EXG-306	FULL SLEEPER SOFA	0
EXG-307	OTTOMAN	0
EXG-308	OTTOMAN AT ADAPTIVE LOUNGE CHAIR	0
EXG-401	KING ROOM HEADBOARD SCONCE	2
EXG-402	WALL MOUNT PENDANT	1
EXG-403	LIGHTED VANITY MIRROR	1
EXG-404	CEILING MOUNTED LIGHT FIXTURE	2
EXG-405	LIGHTED ADA VANITY MIRROR	0
EXG-406	Q/Q HEADBOARD SCONCE	0
EXG-407	DESK LAMP	1
EXG-501	KING BOXSPRING COVER	1
EXG-502	QUEEN BOXSPRING COVER	0
EXG-514	BED BASE	1
EXG-515	ADA BED FRAME	0
EXG-601	FULL FABRICATED DUAL WINDOW SHADE SYSTEM	1
EXG-603	ADA ROOM FULL FABRICATED MOTORIZED DUAL WINDOW SHADE SYSTEM	0
EXG-800	FULL LENGTH MIRROR	1
EXG-801	DESK ARTWORK/ SIDE WALL ARTWORK	1
EXG-802	SLEEPER SOFA ARTWORK	0
EXG-803	DESK MIRROR	1
GR-SMART-1	SMART SHELF	1
GR-SMART-2	ADA SMART SHELF	0

BATH/GUESTROOM FIXTURES SCHEDULE

TAG	ITEM	QTY
EXG-100	SHOWERHEAD AT GUEST BATHROOM	1
EXG-101	KIT AT REGULAR SHOWERHEAD	1
EXG-102	KIT AT REGULAR BATHTUB	0
EXG-151	VANITY APRON/ STORAGE CUBBY	1
EXG-152	VANITY SINK	1
EXG-153	VANITY FAUCET	1
EXG-154	TOWEL BAR AT VANITY	1
EXG-155	BATH TUB	0
EXG-158	SHOWER/ TUB SURROUNDS	1
EXG-159	SLIDING GLASS SHOWER DOORS	1
EXG-161	CURVED SHOWER ROD	0
EXG-162	HOOKLESS SHOWER CURTAIN	0
EXG-163	TOILET	1
EXG-164	TOILET PAPER HOLDER	1
EXG-165	GRAB BAR	1
EXG-166	ROBE HOOK	1
EXG-167	TOWEL BAR	1
EXG-168	SHOWER PAN	1
EXG-169	SHOWER TRIM KIT - ADA	0
EXG-170	TUB TRIM KIT - ADA	0
EXG-171	ADA SHOWER HEAD	0
EXG-172	ADA PORTABLE/ SECURED BATH SEAT	0
EXG-173	ADA FOLD UP SEAT	0
EXG-175	SOAP LEDGE AT TUB/ SHOWER	1
EXG-176	FOOT LEDGE AT SHOWER	1
EXG-177	TV MOUNTING BRACKET	1
EXG-178	GR SAFE	1
EXG-181	ROLL-IN SHOWER PAN	0
EXG-182	IRON/ IRONING BOARD ORGANIZER	1

Order Plans @ WWW.LDLine.com

DeAnna Dasher
INTERIOR DESIGN

DRAWING TITLE
GUEST ROOM PLANS

PROJECT
HOLIDAY INN EXPRESS
WILSON, NC

SCALE
AS NOTED

DATE
05-07-19

DWN BY
JLM

CHECKED BY
DND

REVISED

GENERAL NOTES

GENERAL CONTRACTOR

PURCHASING COMPANY

DRAWING NO
ID.04

DRAWINGS ARE CONCEPTUAL ONLY AND ARE NOT FOR CONSTRUCTION