SUITE 101 OCCUPANT LOAD BY SQUARE FOOTAGE TABLE 1004.1.2			
MARK	SPACE	S.F.	OCCUPANCY
UNHATCHED	CIRCULATION / EXIT / TOILETS (NOT OCCUPIABLE)	–	0
	ASSEMBLY AREAS – 1 PER 15 S.F.	2,084 S.F.	139
		TOTAL =	139

SUITE 102 OCCUPANT LOAD BY SQUARE FOOTAGE TABLE 1004.1.2			
MARK	SPACE	S.F.	OCCUPANCY
UNHATCHED	CIRCULATION / EXIT / TOILETS (NOT OCCUPIABLE)	–	0
	ASSEMBLY AREAS – 1 PER 15 S.F.	2,021 S.F.	135
		TOTAL =	135

SUITE 103 OCCUPANT LOAD BY SQUARE FOOTAGE TABLE 1004.1.2			
MARK	SPACE	S.F.	OCCUPANCY
UNHATCHED	CIRCULATION / EXIT / TOILETS (NOT OCCUPIABLE)	–	0
	MERCANTILE – 1 PER 60 S.F.	4,088 S.F.	69
		TOTAL =	69

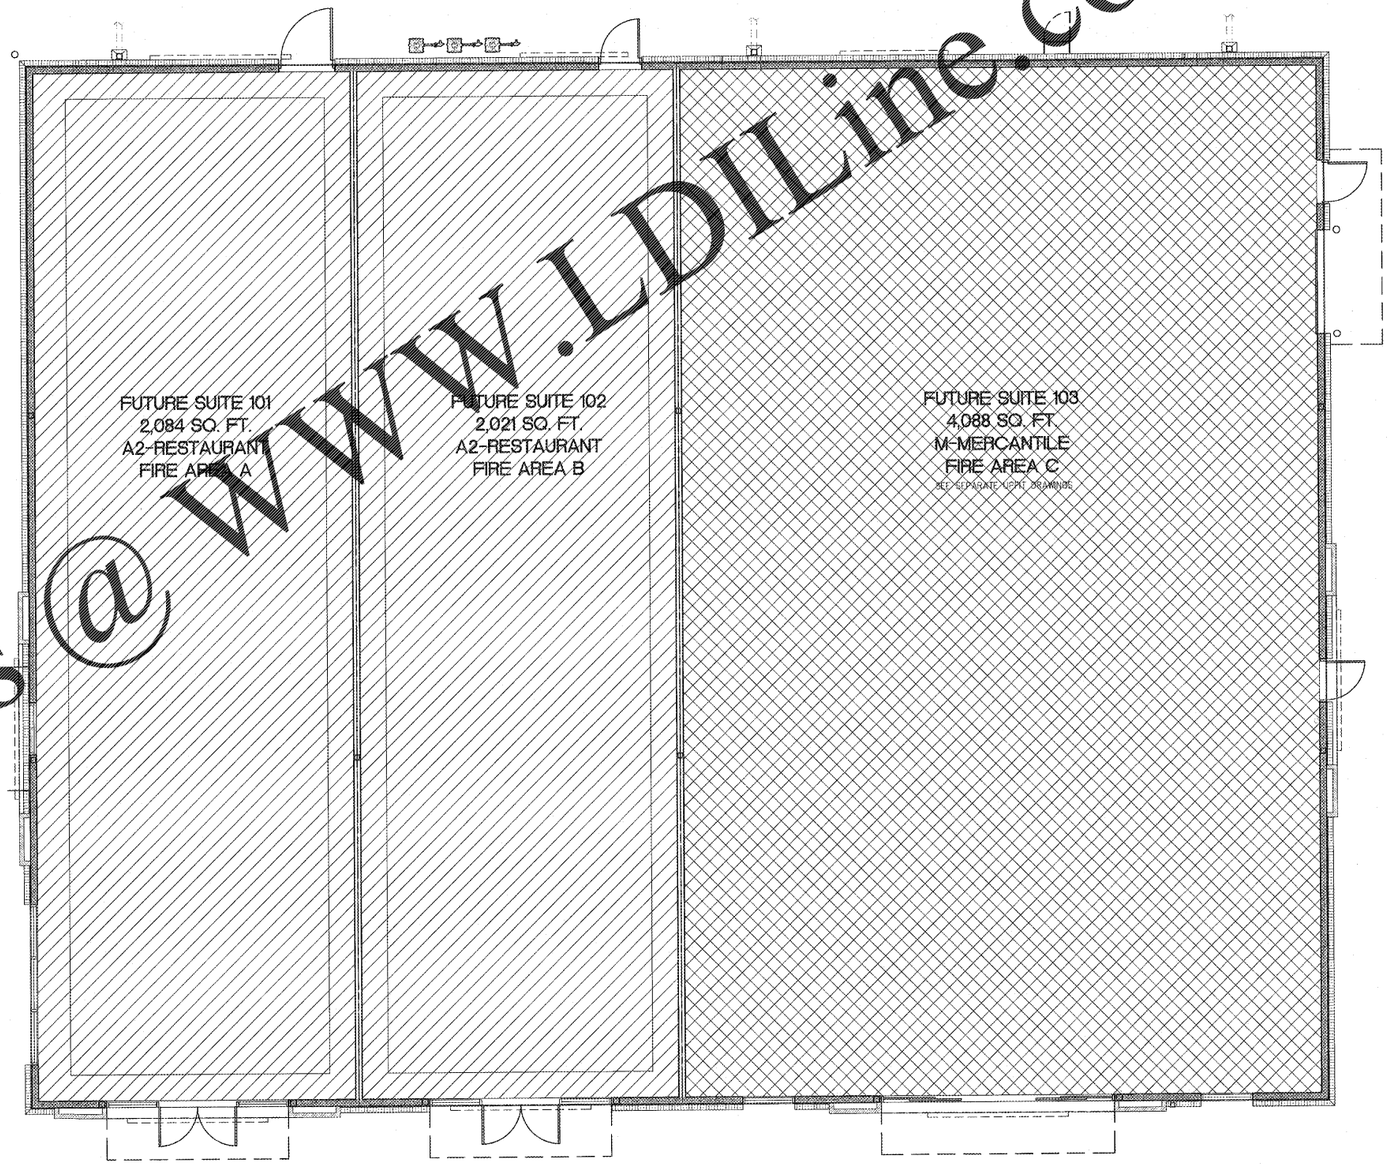

1 / G102 OCCUPANCY PLAN
SCALE: 3/16" = 1'-0"

Order Plans @ WWW.LDLine.com

LMHT Project No. 19120.00

THIS DRAWING IS THE PROPERTY OF THE ARCHITECT AND MAY NOT BE REPRODUCED OR USED WITHOUT HIS WRITTEN PERMISSION

LMHT Associates
ARCHITECTURE
3305 Spring Forest Rd.
Raleigh, North Carolina 27616
phone: 919.544.0087 fax: 919.544.9399

LMHT ENGINEER LICENSE NUMBER - C-1989

PROJECT: *RETAIL SHOPS*
4809 COUNTRY CLUB ROAD
WINSTON SALEM, NC

DRAWING: OCCUPANCY PLAN

Revisions

REVISION DATE

PROJECT DATE 6/19/2019
Drawn By MTP
Checked By TD
Sheet No. G102