


3 A111 **EXIT SIGNAGE DETAIL**
SCALE: N.T.S.

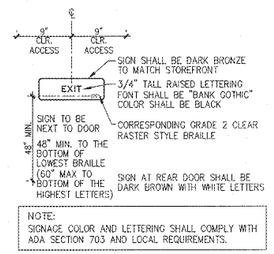


UL- DESIGN #U419

2 A111 **2 HOUR FIRE RATED TENANT SEPERATION DETAIL**
SCALE: 1" = 1'-0"

(2) HOUR FIRE RATED DEMISING WALL. GENERAL CONTRACTOR TO PROVIDE 6" x 18 ga. METAL STUD AT 16" O.C. FROM SLAB TO ROOF. (2) LAYERS 5/8" TYPE X THICK GYPSUM BOARD APPLIED HORIZONTALLY OR VERTICALLY ON EACH SIDE FROM SLAB TO THE BOTTOM OF THE ROOF DECK. TAPE & SPACKLE ALL VOIDS AND PENETRATIONS TO OBTAIN (2) HOUR FIRE RATING PER UL- DESIGN #U419. FILL EACH CAVITY WITH MINERAL WOOL SOUND BATT INSULATION.

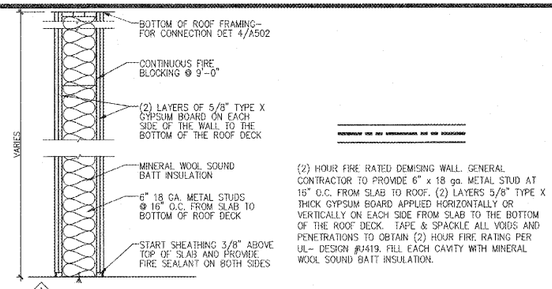


1 A111 **FLOOR PLAN**
SCALE: 3/16" = 1'-0"

## WALL TYPE LEGEND

- 6" METAL STUD EXTERIOR WALL -- 1/2" OSB SHEATHING ON EXTERIOR FACE OF STUDS-- REFER TO EXTERIOR ELEVATIONS FOR FINISH
- FULL HEIGHT BRICK VENEER
- BRICK VENEER WAINSCOT
- 2 HOUR TENANT SEPARATION WALL PER UL #419 -- REFER TO DRAWING A111

## DIMENSION NOTES:

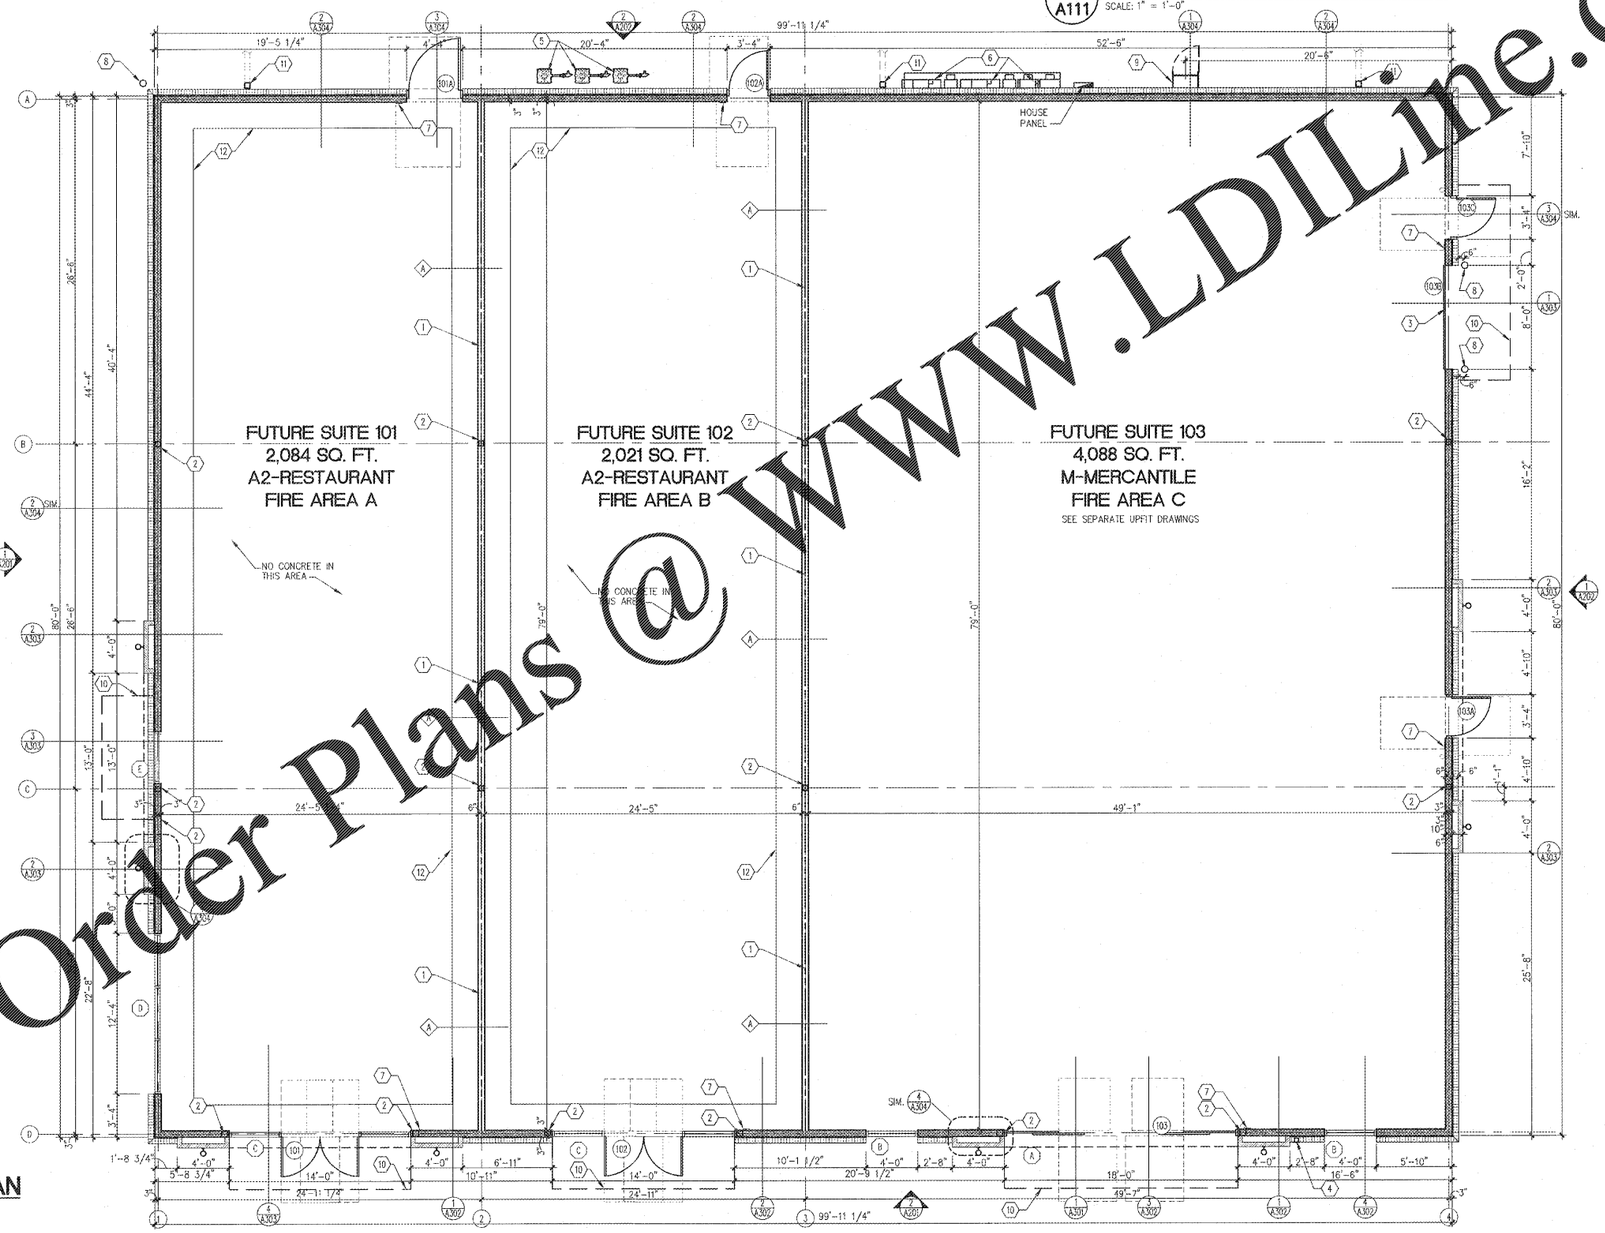- 3'-0" — TO FACE OF STUD
- 3'-0" MIN. — MINIMUM DIMENSION ALLOWED (MAY BE MORE)
- 3'-0" MAX. — MAXIMUM DIMENSION ALLOWED (MAY BE LESS)
- 3'-0" — EXACT DIMENSIONS BETWEEN FINAL FINISHED SURFACES (ALL DIMENSIONS ARE TO FACE OF FRAMING UNLESS OTHERWISE NOTED)
- 3'-0" VERIFY — TARGET DIMENSION WHICH MAY NOT BE ACHIEVED IN FIELD -- BE AWARE OF POSSIBLE CHANGE
- ALIGN — ALIGN THESE FINISH SURFACES

## GENERAL NOTES

1. FOR DOOR & WINDOW SCHEDULE SEE DRAWING A601.
2. ALL INTERIOR WALLS ARE NON-BEARING.
3. NO CEILING IN SHELL -- FOR TEMP. LIGHTING , SEE ELECTRICAL DWGS.

## CONSTRUCTION NOTES

1. 2 HOUR FIRE RATED TENANT SEPARATION WALL PER UL DESIGN #419. REFER TO DETAIL 2/A111.
2. COLUMN - REFER TO STRUCTURAL DRAWINGS.
3. OVERHEAD ROLL UP DOOR- REFER TO DOOR SCHEDULE
4. KNOX BOX SERIES 3200 RECESSED WITH LIFT-OFF DOOR TO BE MOUNTED 4'-0" A.F.F. TO BOTTOM OF MOUNTING BOX. VERIFY REQUIREMENTS WITH LOCAL FIRE MARSHAL.
5. GAS METER- REFER TO PLUMBING SHEETS FOR EXACT LOCATION.
6. ELECTRICAL METER AND PANELS- REFER TO ELECTRICAL SHEETS FOR EXACT LOCATION.
7. TACTILE EXIT SIGN - REFER TO DETAIL 3/A111.
8. BOLLARD - REFER TO DETAIL 7/A502.
9. EXTERIOR ROOF ACCESS LADDER WITH SECURITY LOCK SEE WALL SECTION 1/A304.
10. LINE OF NEW OVERHEAD CANOPY PROVIDED AND INSTALLED BY C.C.. PROVIDE BLOCKING AS REQUIRED PER SECTIONS
11. DOWNSPOUTS - REFER TO ROOF PLAN FOR EXACT LOCATIONS. PROVIDE BOOT AND TIE INTO STORM SEWER -- SEE CIVIL DRAWINGS.
12. EDGE OF SLAB, CENTER SHALL BE LEFT OUT FOR FUTURE TENANT. REFER TO STRUCTURAL DRAWINGS.

Order Plans @ WWW.LDILine.com

THIS DRAWING IS THE PROPERTY OF THE ARCHITECT AND MAY NOT BE REPRODUCED OR USED WITHOUT HIS WRITTEN PERMISSION

LMHT Project No. 19120.00

LMHT Associates
architecture/interiors
1005 Stonecrest Mill Blvd.
Suite 150 Mooresville, NC
phone: 919.544.0087 fax: 919.544.9369

DAVID T. DEAL ARCHITECT 10698 NORTH CAROLINA REGISTERED

PROJECT: *RETAIL SHOPS*
4809 COUNTRY CLUB ROAD
WINSTON SALEM, NC

DRAWING: FLOOR PLAN

Revisions

| REVISION DATE |
|---|
| |

PROJECT DATE 6/19/2019

Drawn By MTP

Checked By TD

Sheet No. A111