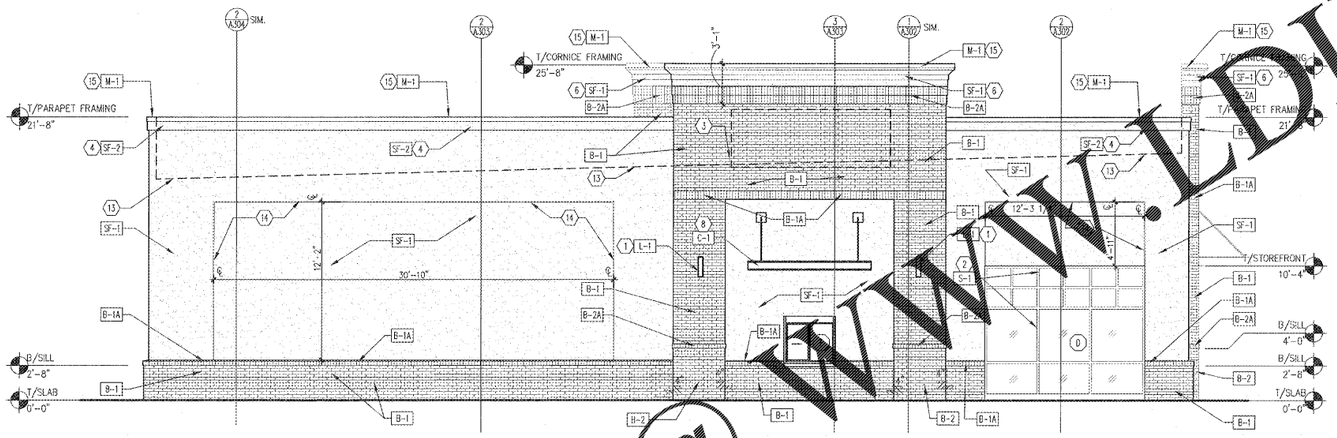

1 A201 **LEFT SIDE ELEVATION**
SCALE: 3/16" = 1'-0"

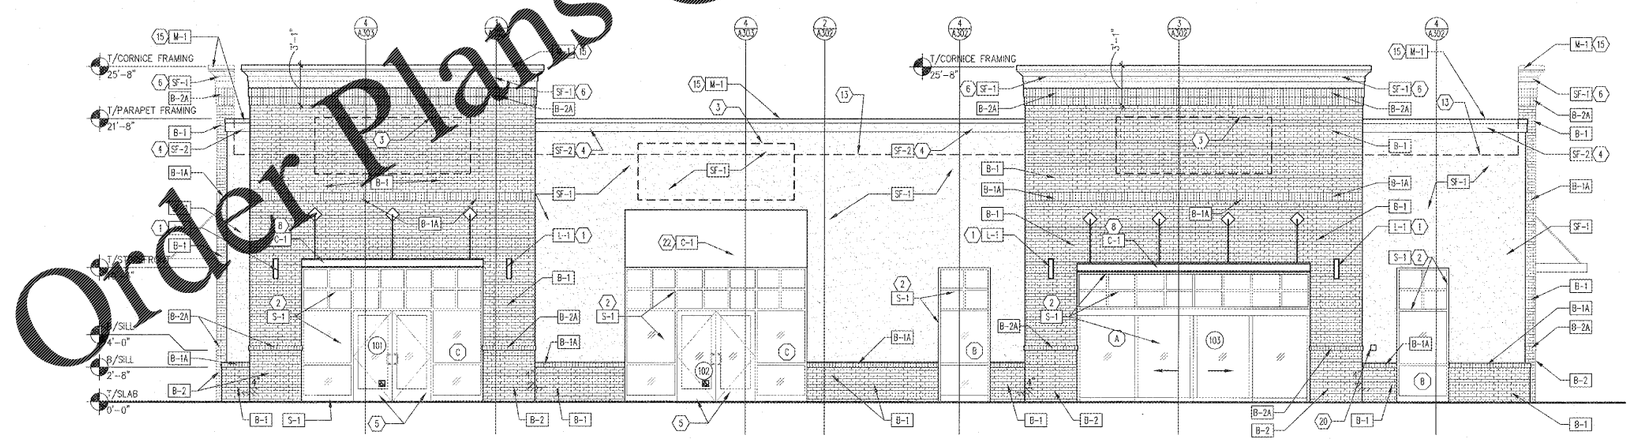

2 A201 **FRONT ELEVATION**
SCALE: 3/16" = 1'-0"

ELEVATION NOTES:

1. DECORATIVE EXTERIOR LIGHTS– MOUNT CENTER OF FIXTURE AT 10'-3" A.F.F. – REFER TO ELECTRICAL DWGS.
2. STOREFRONT WINDOW SYSTEM SEE DOOR & WINDOW SCHEDULE FOR MORE INFORMATION.
3. EXTERIOR WALL SIGNAGE TO BE PROVIDED BY OWNER'S SIGN VENDOR. EC TO COORDINATE WITH SIGN VENDOR AND PROVIDE ELECTRICAL SUPPLY AND BLOCKING AT SIGN LOCATIONS AS REQUIRED. SEE ELECT DWGS FOR J-BOX LOCATION
4. PROJECTED STUCCO AT TOP OF PARAPET– REFER TO WALL SECTIONS & DETAILS FOR MORE INFORMATION.
5. EXTERIOR DOOR PER SCHEDULE
6. STUCCO CORNICE REFER TO WALL SECTIONS & DETAILS FOR MORE INFORMATION.
7. ROOF ACCESS LADDER REFER TO WALL SECTIONS & DETAILS FOR MORE INFORMATION.
8. HANGER ROD CANOPY BY G.C. – PROVIDE BLOCKING AS REQUIRED.
9. HOLLOW METAL DOOR & FRAME PAINT P-2
10. METAL ROLL UP DOOR & FRAME– PREFINISHED
11. ELECTRICAL EQUIPMENT. RAISE BRICK WAINSCOT AT THIS AREA.
12. GAS METER– RE: PLUMBING DWGS– PROVIDE WEATHER SEAL AT PENETRATIONS INTO BUILDING.
13. LINE OF ROOF BEYOND
14. "V" GROOVE JOINT REFER TO DETAIL 16/A501.
15. METAL SNAP ON COMPRESSION EDGE.
16. METAL OVERFLOWN SCUPPER WITH METAL DECORATIVE FEARGE.
17. WALL PACK LIGHT FIXTURE MOUNT BOTTOM OF FIXTURE AT 11 1/2" A.F.F.
18. EMERGENCY LIGHT FIXTURE MOUNT BOTTOM OF FIXTURE AT 8'-0" A.F.F.
19. SCUPPER AND DOWNSPOUT – ROOFING VENDOR TO PROVIDE AND INSTALL SCUPPER AND DOWNSPOUT TO STORM DRAIN. REFER TO CIVIL DRAWINGS.
20. KNOX BOX SERIES 3200 RECESSED WITH LIFT-OFF DOOR TO BE MOUNTED 4'-0" A.F.F. TO BOTTOM OF MOUNTING BOX. VERIFY REQUIREMENTS WITH LOCAL FIRE MARSHAL.
21. FLASHING AT ROOF ACCESS LADDER – COLOR TO MATCH ADJACENT FINISH.
22. METAL FRAME FABRIC AWNING BY G.C. – G.C. TO PROVIDE BLOCKING AS REQUIRED
23. TURN DOWNSPOUT AT STUCCO TO BRICK TRANSITION SO THAT DOWNSPOUT IS INSTALLED WITH 1" GAP FROM STUCCO AND BRICK.

GENERAL NOTES:

1. SUBMIT SHOP DRAWINGS TO ARCHITECT FOR APPROVAL.
2. COORD. WITH CIVIL DRAWINGS FOR GENERAL GRADING AND FINAL SURFACE ELEVATIONS.

EXTERIOR MATERIAL:

MASONRY

B-1	TYPE:	TRAD. BRICK WITH 3/8" JOINT
	MANUFACTURER:	PALMETTO BRICK
	COLOR:	.75 GREYSTONE
	GROUT:	LIGHT GRAY
B-1A	TYPE:	SOLIDER BRICK
	MANUFACTURER:	PALMETTO BRICK
	COLOR:	.75 GREYSTONE
	GROUT:	LIGHT GRAY
B-2	TYPE:	TRAD. BRICK WITH 3/8" JOINT
	MANUFACTURER:	PALMETTO BRICK
	COLOR:	IVORYSTONE
	GROUT:	LIGHT GRAY
B-2A	TYPE:	ROWLOCK OR SOLIDER BRICK
	MANUFACTURER:	PALMETTO BRICK
	COLOR:	IVORYSTONE
	GROUT:	LIGHT GRAY

STUCCO

S-1	TYPE:	STUCCO
	MANUFACTURER:	DRYVIT
	COLOR:	TO MATCH SW 6141 SOFTER TAN
	STUCCO FINISH:	SANDED
	CONTACT:	ROBERT DAZEL, AIA
	TELEPHONE:	734-276-0404
SF-2	TYPE:	STUCCO
	MANUFACTURER:	DRYVIT
	COLOR:	TO MATCH SW 6143 BASKET BEIGE
	STUCCO FINISH:	SANDED
	CONTACT:	ROBERT DAZEL, AIA
	TELEPHONE:	734-276-0404
SF-3	TYPE:	STUCCO
	MANUFACTURER:	DRYVIT
	COLOR:	TO MATCH SW 6144 DAPPER TAN
	STUCCO FINISH:	SANDED
	CONTACT:	ROBERT DAZEL, AIA
	TELEPHONE:	734-276-0404

METAL

M-1	TYPE:	2-PIECE SNAP-ON COMPRESSION EDGING
	MANUFACTURER:	EXCEPTIONAL METALS
	COLOR:	MEDIUM BRONZE
M-2	TYPE:	DOWNSPOUTS/SCUPPERS AND OVERFLOW SCUPPERS
	MANUFACTURER:	EXCEPTIONAL METALS
	COLOR:	MEDIUM BRONZE

LIGHTING

L-1	EXTERIOR LIGHTING TYPE:	UP DOWN LIGHTING WITH BRONZE FINISH
L-2	TYPE:	EMERGENCY LIGHT

PAINT

P-1	TYPE:	PAINT
	MANUFACTURER:	SHERWIN WILLIAMS
	COLOR:	SW 6141 SOFTER TAN
	LOCATION:	--
P-2	TYPE:	PAINT
	MANUFACTURER:	SHERWIN WILLIAMS
	COLOR:	SW 6143 BASKET BEIGE
	LOCATION:	DOOR AND DOOR FRAMES
P-3	TYPE:	PAINT
	MANUFACTURER:	SHERWIN WILLIAMS
	COLOR:	SW 6144 DAPPER TAN
	LOCATION:	--

CANOPY / AWNING

C-1	TYPE:	METAL CANOPY
	COLOR:	MEDIUM BRONZE

STOREFRONT

S-1	COLOR:	MEDIUM BRONZE

LMH Project No. 19120.00

THIS DRAWING IS THE PROPERTY OF THE ARCHITECT AND MAY NOT BE REPRODUCED OR USED WITHOUT HIS WRITTEN PERMISSION

LMH Associates
architecture engineering
3085 Carrington Mill Blvd
Morrisville, NC 27560
phone 919.314.0082 fax 919.544.9369

PROJECT: *RETAIL SHOPS*
4809 COUNTRY CLUB ROAD
WINSTON SALEM, NC

DRAWING: EXTERIOR ELEVATIONS

Revisions

REVISION DATE

PROJECT DATE
6/19/2019

Drawn By
MTP

Checked By
TD

Sheet No.
A201

Order Plans @ WWW.LDILinc.com