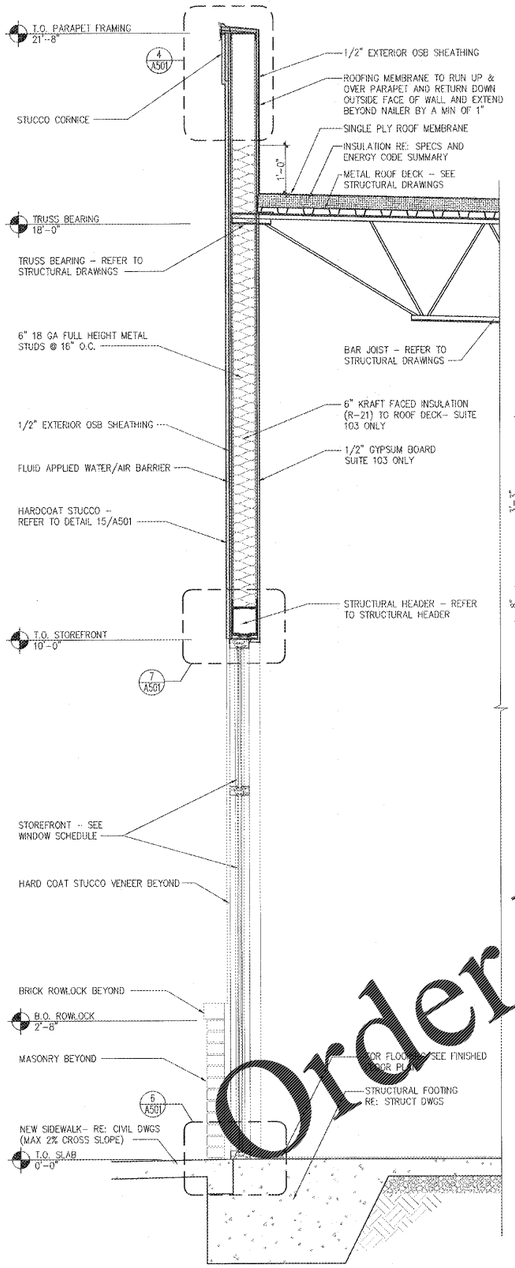

4 A302 **WALL SECTION**
SCALE: 3/4" = 1'-0"

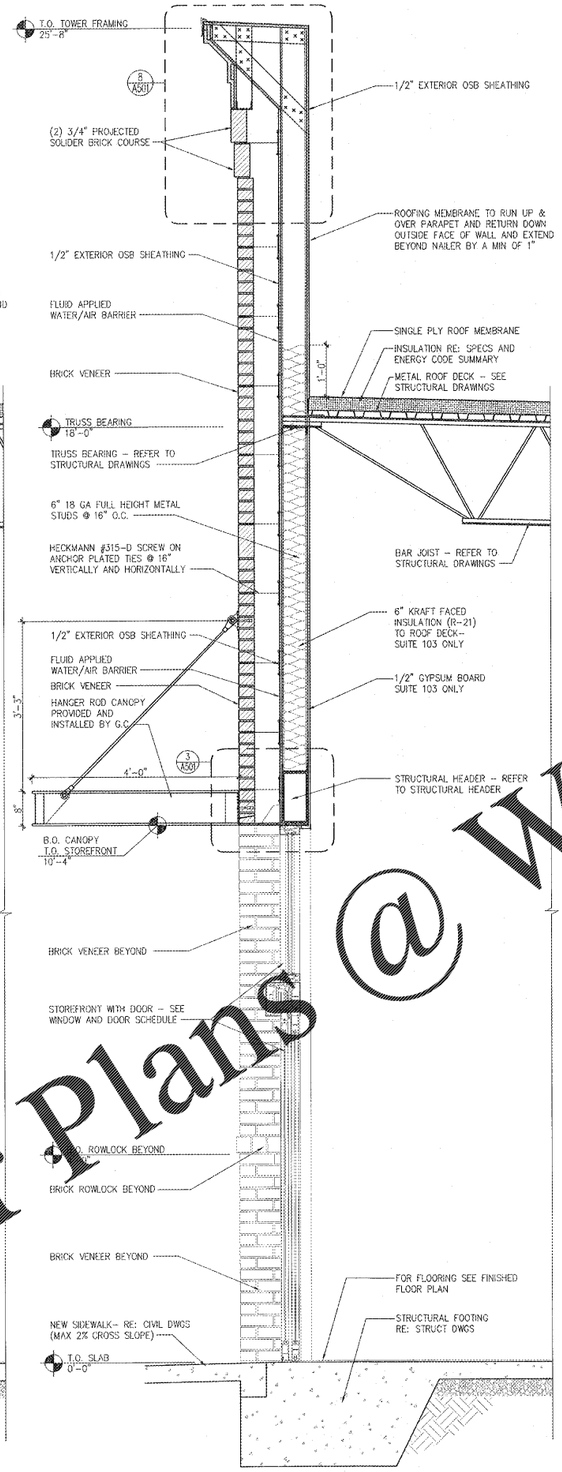

3 A302 **WALL SECTION**
SCALE: 3/4" = 1'-0"

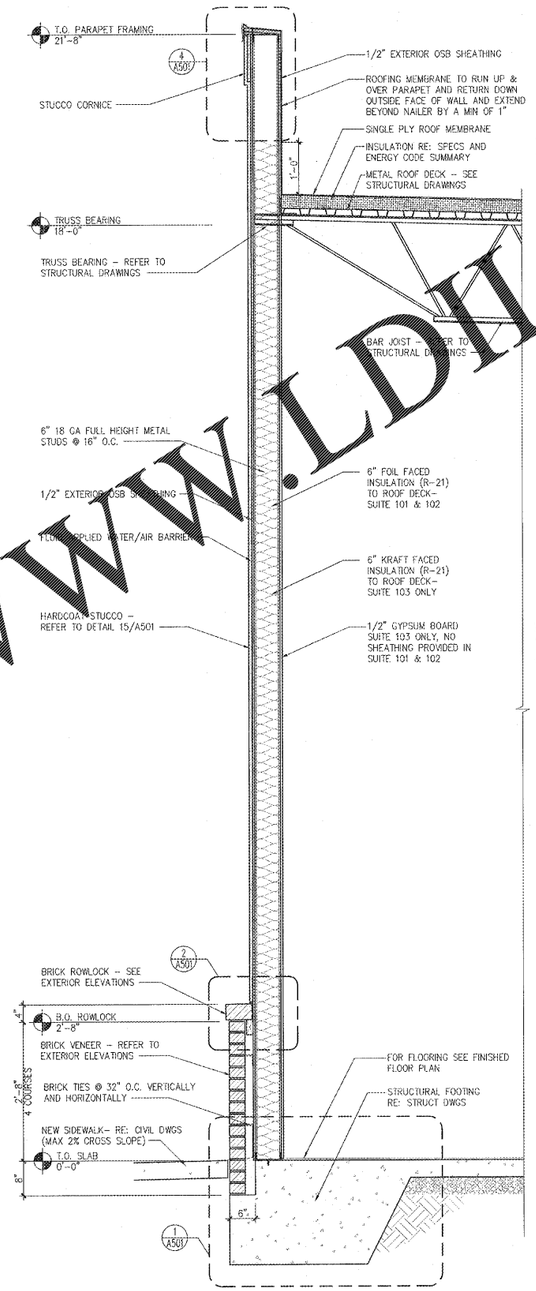

2 A302 **WALL SECTION**
SCALE: 3/4" = 1'-0"

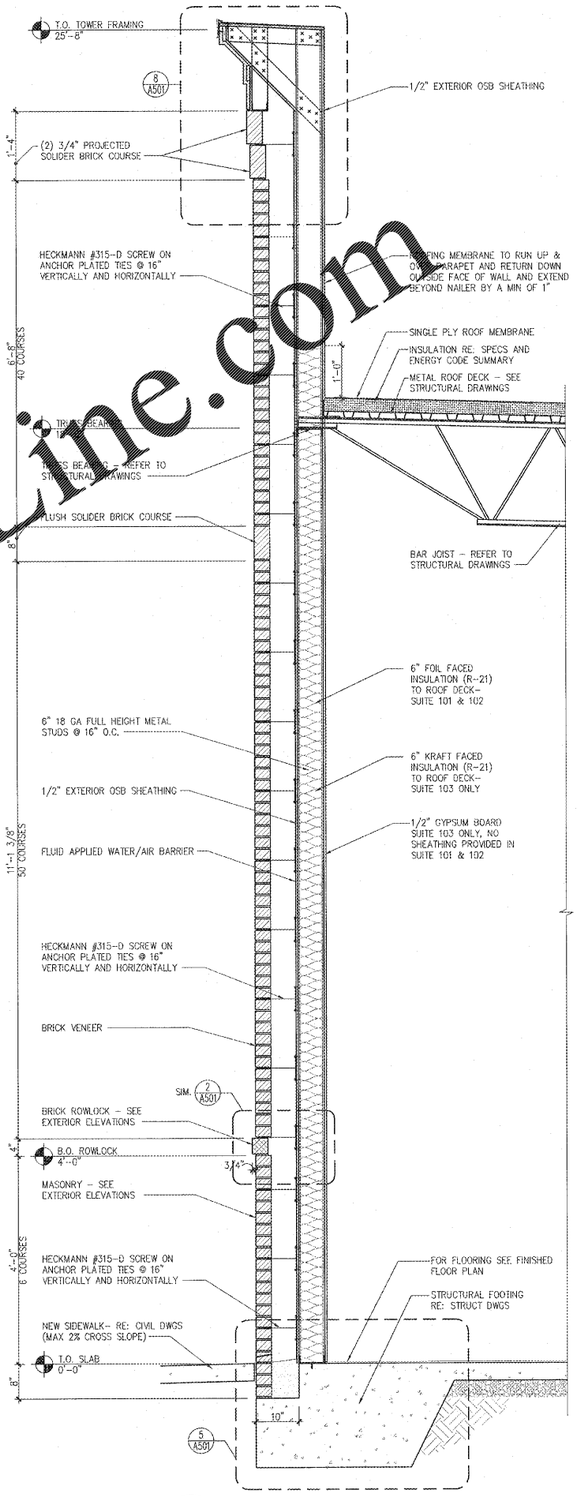

1 A302 **WALL SECTION**
SCALE: 3/4" = 1'-0"

Order Plans @ WWW.LDLine.com

LMHT Project No. 19120.00

THIS DRAWING IS THE PROPERTY OF THE ARCHITECT AND MAY NOT BE REPRODUCED OR USED WITHOUT HIS WRITTEN PERMISSION

LMHT Associates
architecture/interiors
3001 Crompton Mill Blvd.
Suite 150
Knoxville, NC
phone: 919-544-0187
fax: 919-544-8356

D. L. TODD
REGISTERED ARCHITECT
13686
NORTH CAROLINA

PROJECT: *RETAIL SHOPS*
4809 COUNTRY CLUB ROAD
WINSTON SALEM, NC

DRAWING: WALL SECTIONS

Revisions

REVISION DATE

PROJECT DATE
6/19/2019

Drawn By
MTP

Checked By
TD

Sheet No.
A302