ORDER PLANS @ WWW.LDLine.com

THESE DRAWINGS ARE THE PROPERTY OF THE ARCHITECT AND MAY NOT BE REPRODUCED OR USED WITHOUT HIS WRITTEN PERMISSION

LMHT Project No. 19120.00

LMHT Associates
architecture
3035 Carrington Mill Blvd
Suite 180 Morrisville, NC
phone: 919.544.6187 fax: 919.544.6339

DAVID T. LEE — LICENSED ARCHITECT — 13698 — NORTH CAROLINA

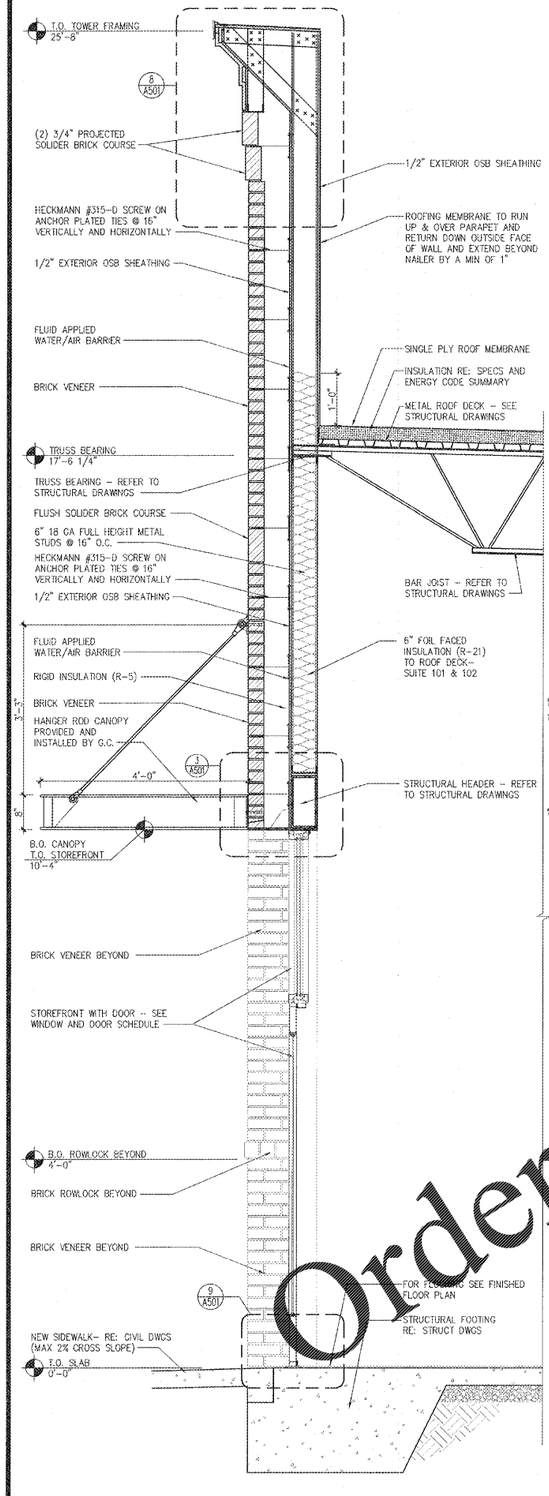

4 A303 **WALL SECTION** SCALE: 3/4" = 1'-0"

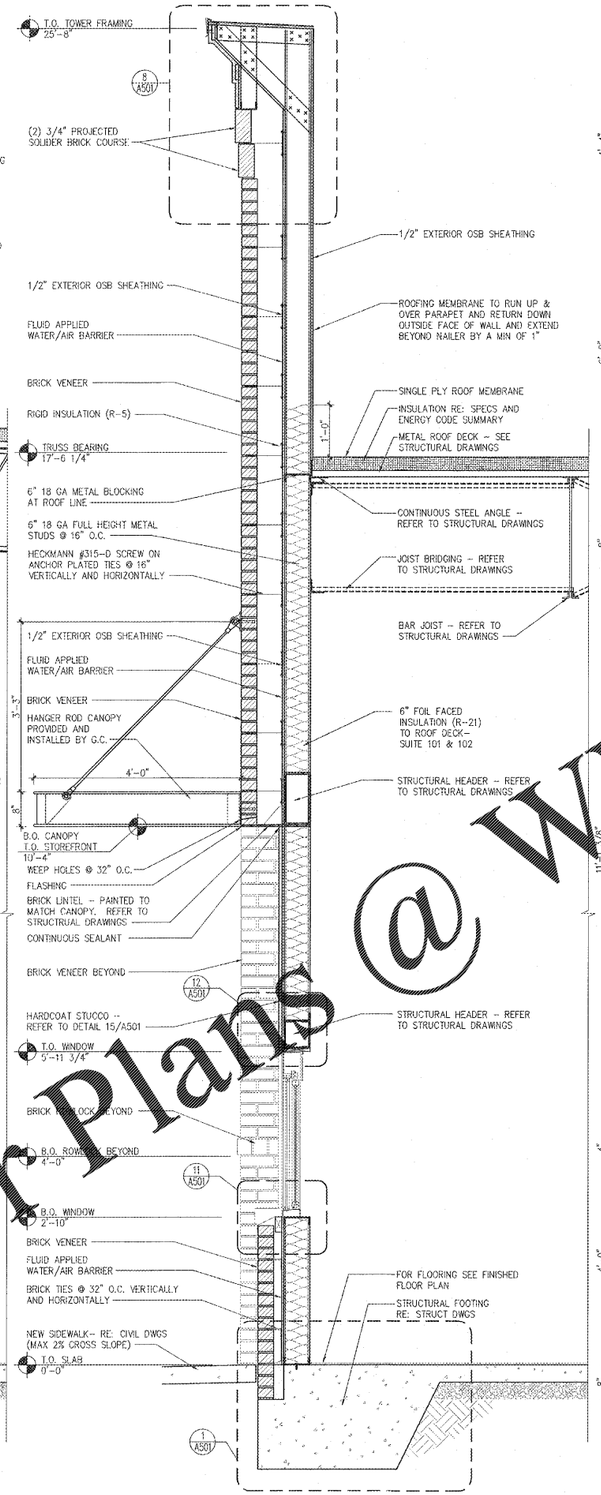

3 A303 **WALL SECTION** SCALE: 3/4" = 1'-0"

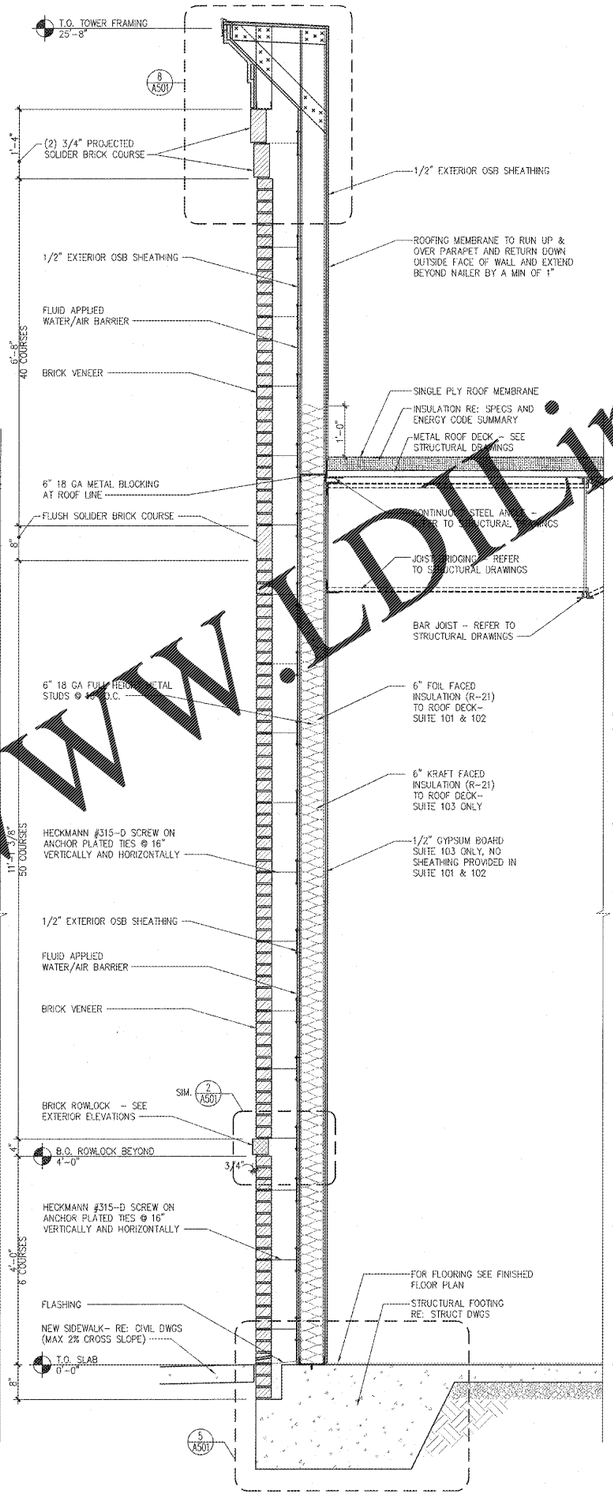

2 A303 **WALL SECTION** SCALE: 3/4" = 1'-0"

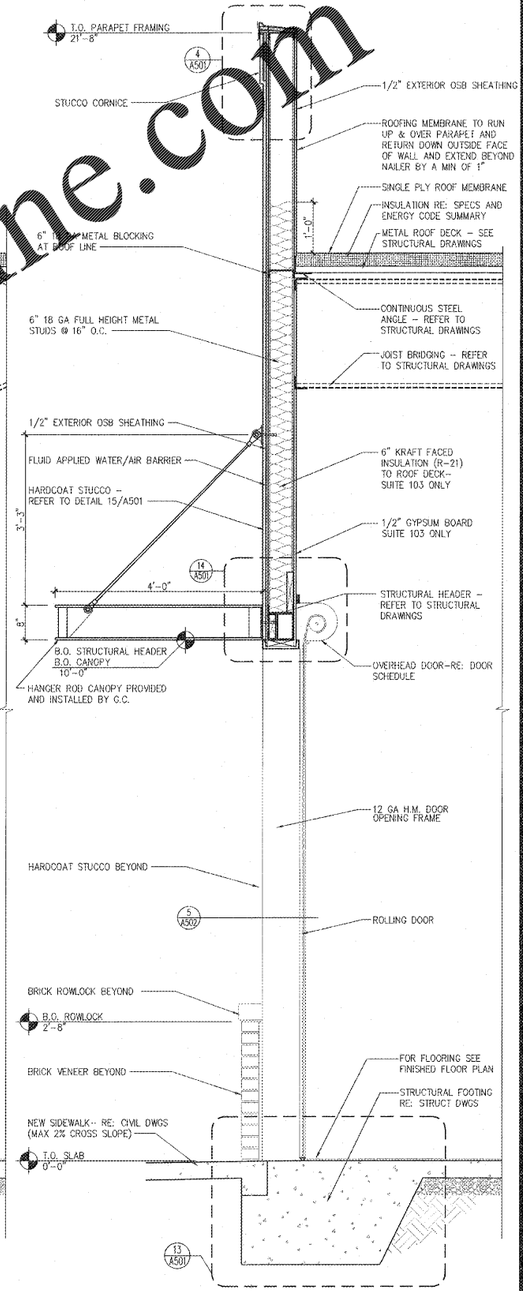

1 A303 **WALL SECTION** SCALE: 3/4" = 1'-0"

PROJECT: ***RETAIL SHOPS***
4809 COUNTRY CLUB ROAD
WINSTON SALEM, NC
DRAWING: WALL SECTIONS

Revisions

REVISION DATE

PROJECT DATE 6/19/2019
Drawn By MTP
Checked By TD
Sheet No. **A303**