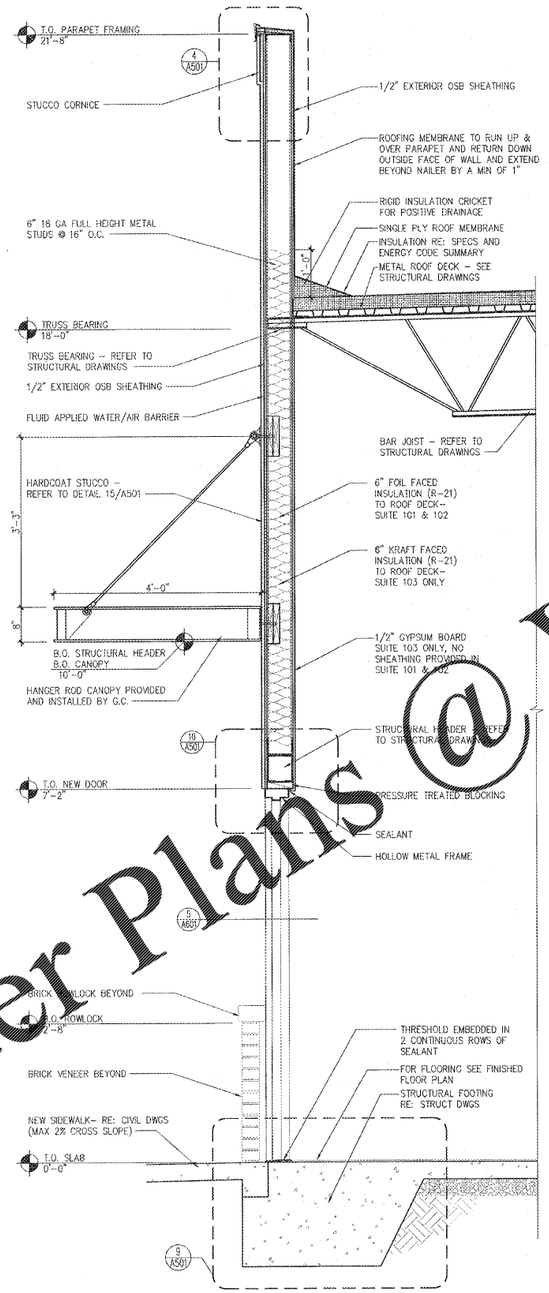

3 A304 WALL SECTION
SCALE: 3/4" = 1'-0"

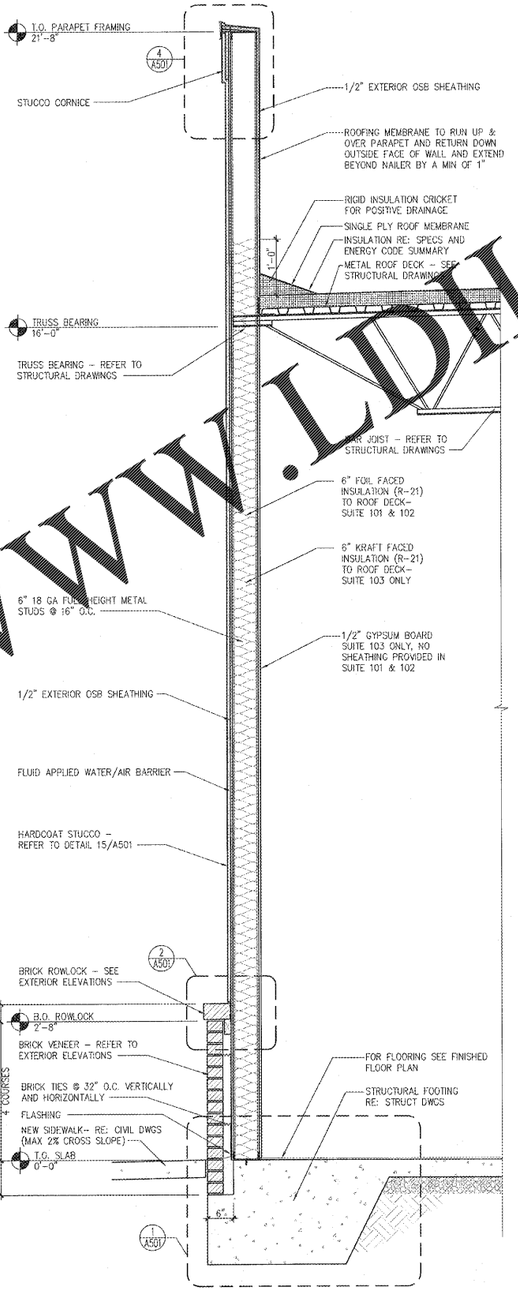

2 A304 WALL SECTION
SCALE: 3/4" = 1'-0"

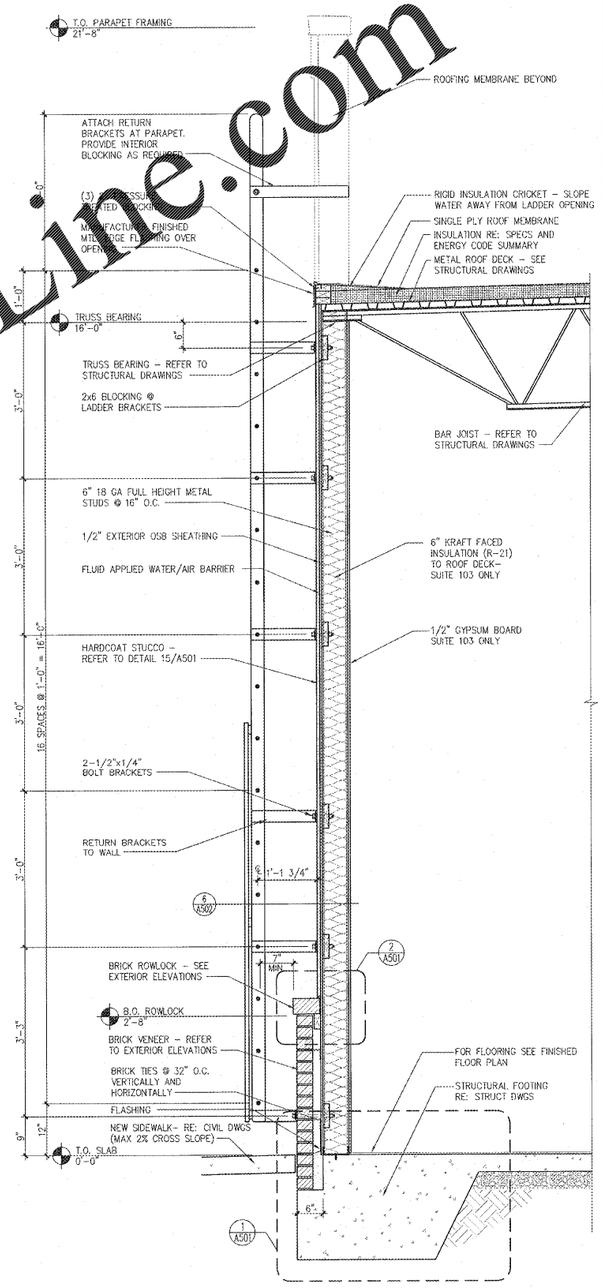

1 A304 WALL SECTION
SCALE: 3/4" = 1'-0"

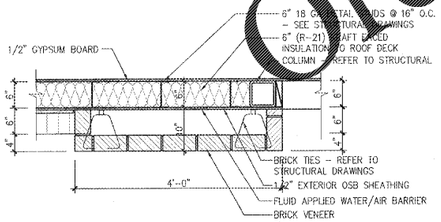

4 A304 ENLARGED PILASTER DETAIL
SCALE: 3/4" = 1'-0"

Order Plans @ WWW.LDLine.com

LMH Project No. 19120.00

THIS DRAWING IS THE PROPERTY OF THE ARCHITECT AND MAY NOT BE REPRODUCED OR USED WITHOUT HIS WRITTEN PERMISSION

LMH Associates
3800 Compton Hill Blvd
Suite 150, Winston-Salem, N.C.
phone 336.924.1087 fax 336.945.9999

D. V. S. HOLLIS 13898 REGISTERED ARCHITECT NORTH CAROLINA

PROJECT: *RETAIL SHOPS*
4809 COUNTRY CLUB ROAD
WINSTON SALEM, NC

DRAWING: WALL SECTIONS

Revisions

REVISION DATE

PROJECT DATE
6/19/2019

Drawn By
MTP

Checked By
TD

Sheet No.
A304