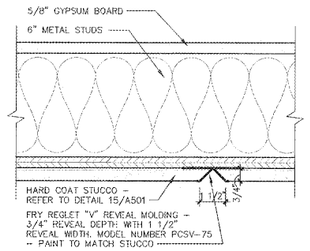

16 A501 STUCCO "V" GROOVE JOINT DETAIL

SCALE: 3" = 1'-0"

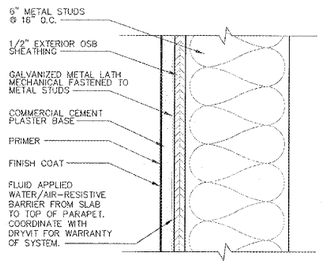

NOTE: REFER TO MANUFACTURES DETAILS ON INSTALLING HARDCOAT STUCCO.

15 A501 TYPICAL STUCCO DETAIL

SCALE: 3" = 1'-0"

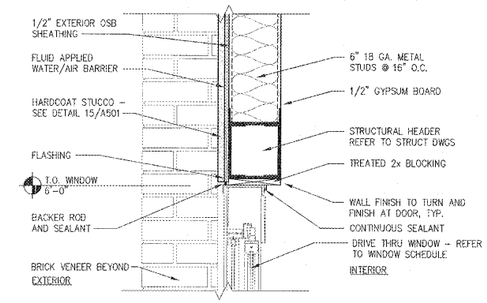

12 A501 D/T WINDOW HEAD DETAIL

SCALE: 1 1/2" = 1'-0"

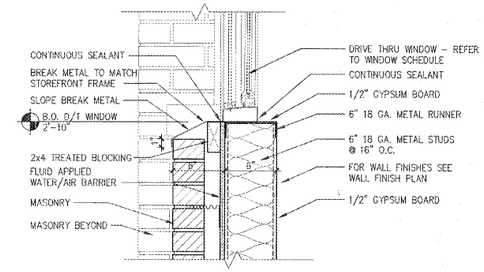

11 A501 D/T WINDOW SILL DETAIL

SCALE: 1 1/2" = 1'-0"

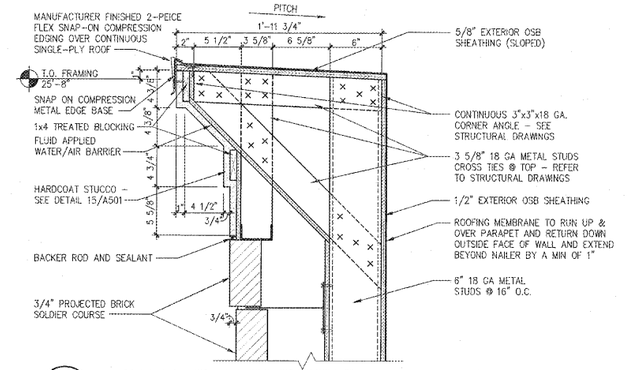

8 A501 HIGH PARAPET DETAIL

SCALE: 1 1/2" = 1'-0"

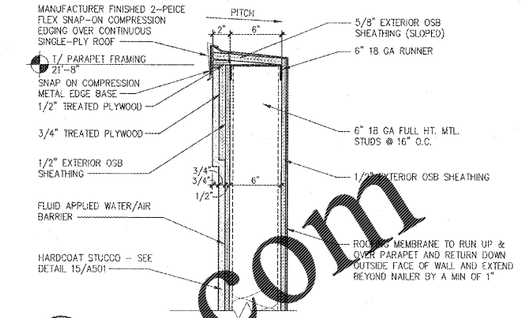

4 A501 TYPICAL PARAPET DETAIL

SCALE: 1 1/2" = 1'-0"

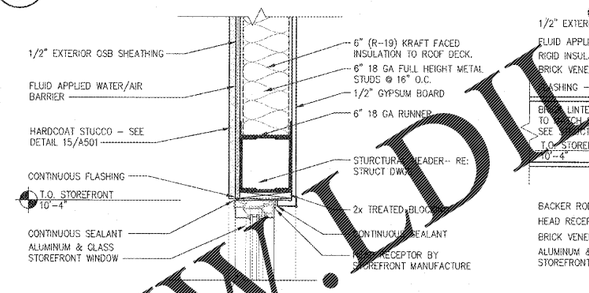

7 A501 STOREFRONT HEAD DETAIL

SCALE: 1 1/2" = 1'-0"

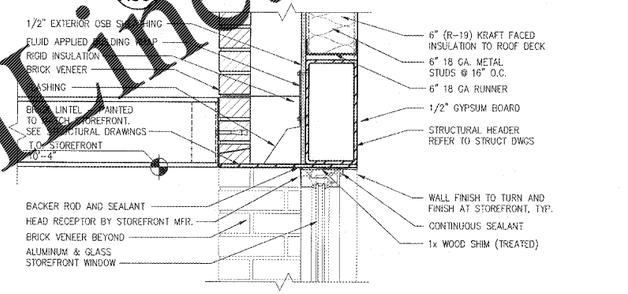

3 A501 STOREFRONT HEAD DETAIL

SCALE: 1 1/2" = 1'-0"

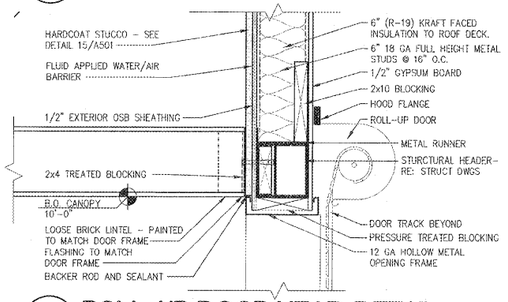

14 A501 ROLL-UP DOOR HEAD DETAIL

SCALE: 1 1/2" = 1'-0"

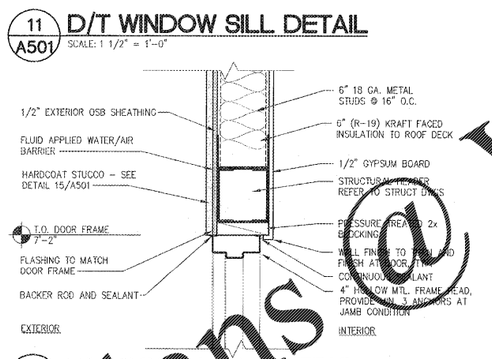

10 A501 H.M. DOOR HEAD DETAIL

SCALE: 1 1/2" = 1'-0"

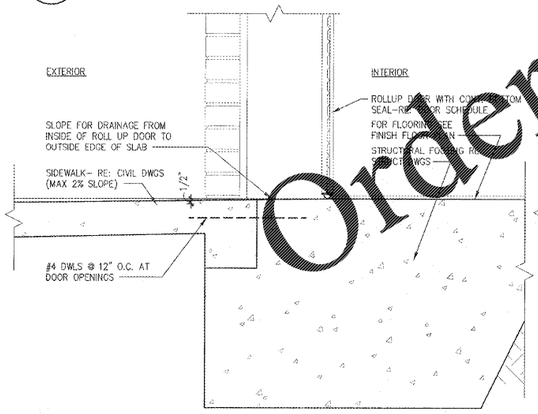

13 A501 ROLL-UP DOOR FOUNDATION DETAIL

SCALE: 1 1/2" = 1'-0"

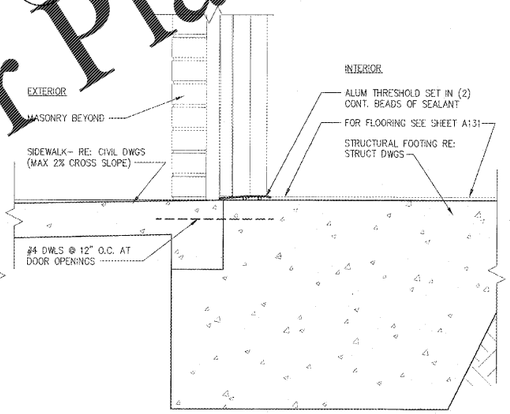

9 A501 DOOR FOUNDATION DETAIL

SCALE: 1 1/2" = 1'-0"

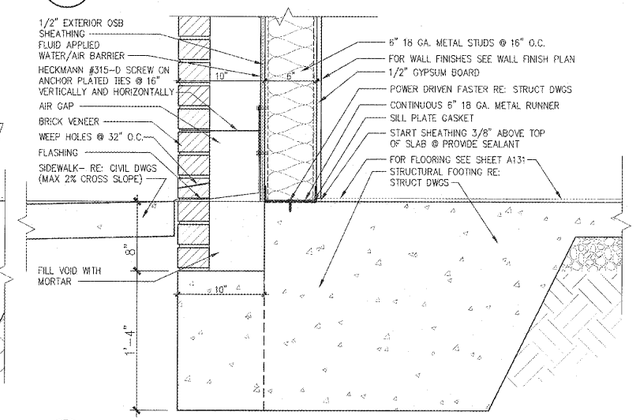

6 A501 FOUNDATION @ STOREFRONT DETAIL

SCALE: 1 1/2" = 1'-0"

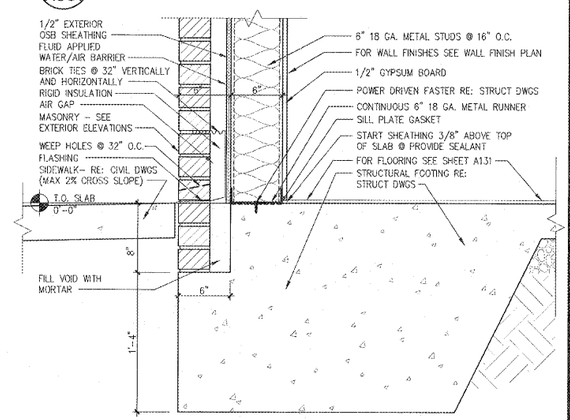

2 A501 BRICK ROWLOCK DETAIL

SCALE: 1 1/2" = 1'-0"

1 A501 TYPICAL FOUNDATION DETAIL

SCALE: 1 1/2" = 1'-0"

5 A501 "PIER" FOUNDATION DETAIL

SCALE: 1 1/2" = 1'-0"

Order Plans @ WWW.DLine.com

LMHT Project No. 19120.00

THIS DRAWING IS THE PROPERTY OF THE ARCHITECT AND MAY NOT BE REPRODUCED OR USED WITHOUT HIS WRITTEN PERMISSION

LMHT ASSOCIATES
architecture/planning
3005 Carrington Mill Blvd.
Morrisville, NC 27560
phone: 919.544.0087 fax: 919.544.9399

PROJECT: *RETAIL SHOPS*
4809 COUNTRY CLUB ROAD
WINSTON SALEM, NC
DRAWING: EXTERIOR DETAILS

Revisions

REVISION DATE

PROJECT DATE 6/19/2019
Drawn By MTP
Checked By TD
Sheet No. A501