LUMINAIRE SCHEDULE

MARK	QTY	DESCRIPTION	MOUNT.	MANUFACTURER	MODEL NUMBER	LAMPS	INPUT WATTS	NOTES
A	15	1x4 STRIP LIGHT	SUSPENDED	CRESCENT	SCF2327	(2) 32W T8	64	
W1	9	EXTERIOR CYLINDER - UP/DOWN	WALL	PROGRESS LIGHTING	P5642-20/30K	58W LED 3000K	58	
X	7	COMBO EXIT SIGN W/REMOTE HEADS	--	SURE LITES	APCH7R	(2) LED	1.31	
XEM	7	REMOTE EXT. EMERGENCY EGRESS	--	SURE LITES	REMOTE HEADS FOR APCH7R	(2) LED	.78	

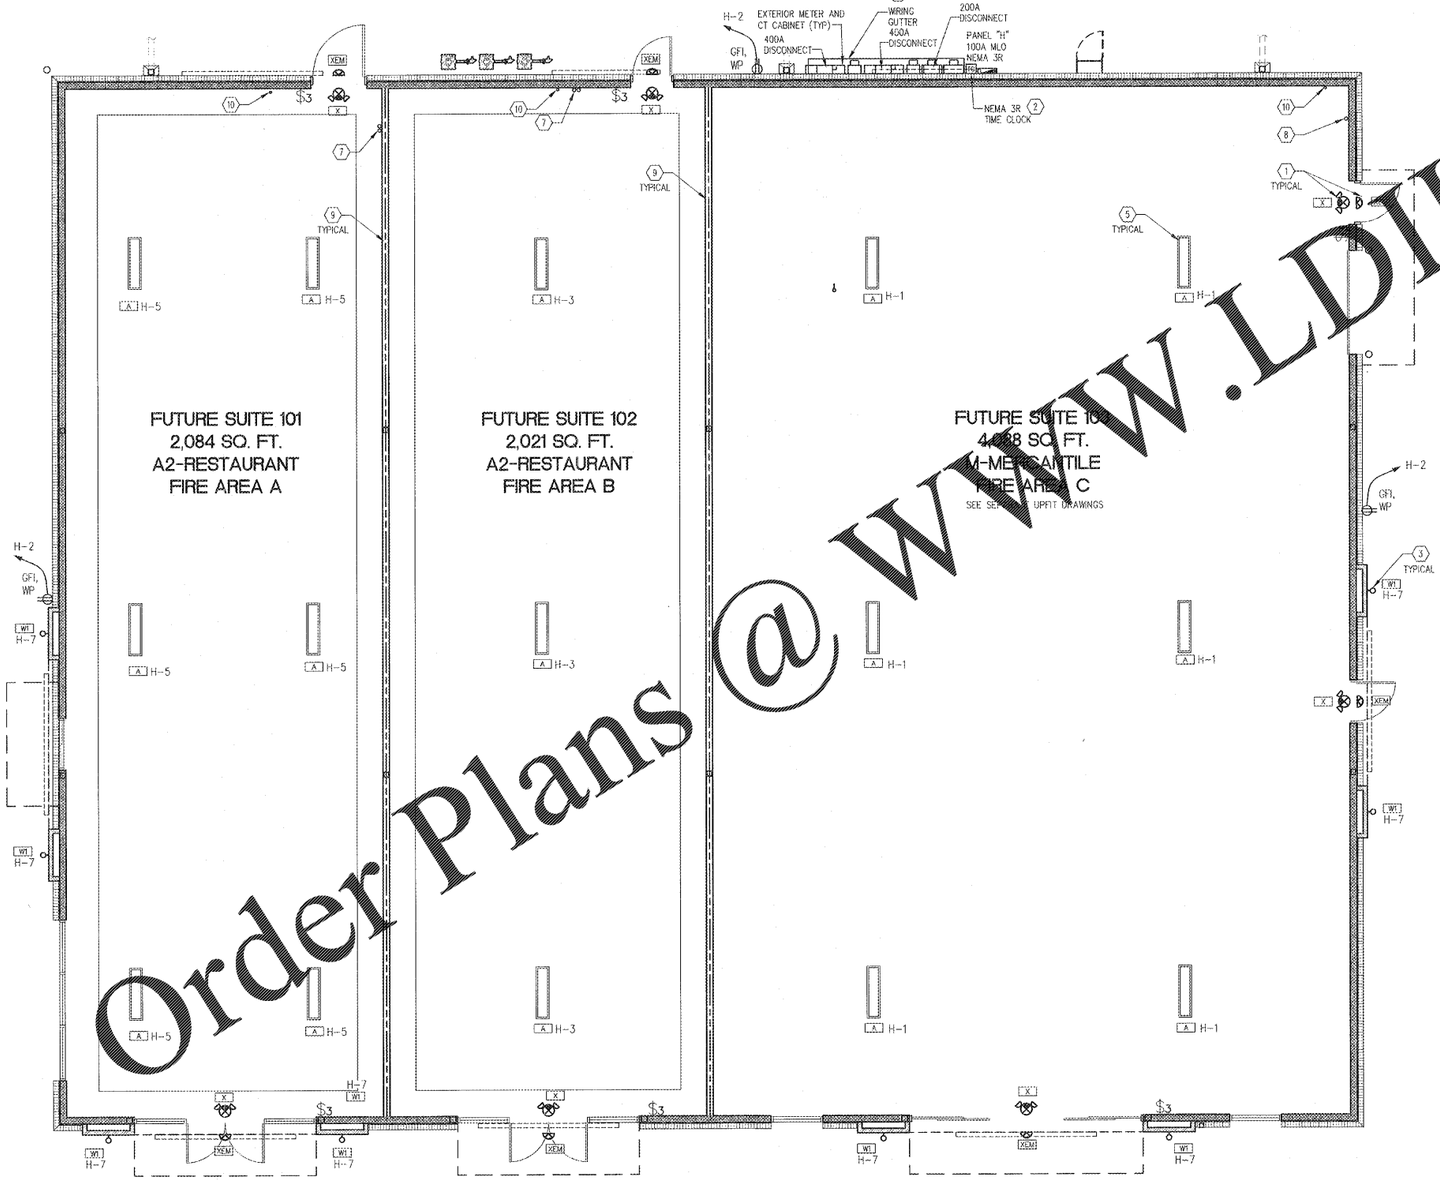

1 E111 **ELECTRICAL SHELL PLAN**
SCALE: 3/16"=1'-0"

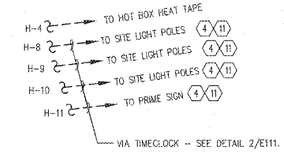

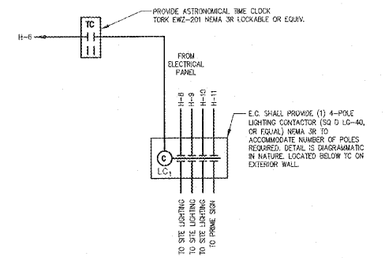

2 E111 **SITE LIGHTING CONTROL DIAGRAM**
SCALE: NONE

CONSTRUCTION NOTES

1. CONNECT ALL EMERGENCY AND EXIT LIGHTS TO LOCAL LIGHTING CIRCUIT AHEAD OF ANY SWITCH PER NEC 700.12F.
2. NEMA 3R ASTRONOMICAL TIME CLOCK.
3. EXTERIOR LIGHTING CONNECTED THROUGH PHOTOCELL ON ROOF FACING NORTH FOR AUTOMATIC ON/OFF. SEE ARCHITECTURAL ELEVATIONS FOR MOUNTING HEIGHTS OF FIXTURES.
4. SEE CIVIL SITE PLAN FOR LOCATION OF LOT LIGHTS AND PRIME SIGN. VERIFY VOLTAGE DROP IS 3% OR LOWER.
5. TEMPORARY LIGHT FIXTURE SUSPENDED FROM STRUCTURE.
6. ELECTRICAL SERVICE. SEE ELECTRICAL RISER DIAGRAM ON SHEET E601 FOR MORE INFORMATION.
7. STUB UP (2) 3" EMPTY CONDUIT WITH PULL STRING FROM EXTERIOR DISCONNECT FOR FUTURE TENANT USE.
8. STUB UP (1) 3" EMPTY CONDUIT WITH PULL STRING FROM EXTERIOR DISCONNECT FOR FUTURE TENANT USE.
9. FIRE RATED WALL. SEE "METALLIC CONDUIT PENETRATION" DETAIL SHEET E601, FOR ALL PENETRATIONS IN RATED WALL. E.C. SHALL PROVIDE A MINIMUM 24" HORIZONTAL SEPARATION BETWEEN DEVICES IN RATED PARTITIONS OR USE A PENETRATION RATED BOX SUITABLE FOR THE RATING OF THE PARTITION. FIELD VERIFY PRIOR TO ROUGH-IN.
10. STUB UP (1) EMPTY CONDUIT WITH PULL STRING FOR TELEPHONE. COORDINATE EXACT ROUTING WITH CIVIL AND TELEPHONE PROVIDER.
11. SITE LIGHTING AND PRIME SIGN CONNECTED THROUGH TIMECLOCK FOR AUTOMATIC ON/OFF.

Order Plans @ WWW.LDILine.com

LMHT Project No. 19120.00

THIS DRAWING IS THE PROPERTY OF THE ARCHITECT AND MAY NOT BE REPRODUCED OR USED WITHOUT HIS WRITTEN PERMISSION

LMHT Associates
ARCHITECTURE • INTERIOR DESIGN • PLANNING
3005 Carrington Mill Blvd
Morrisville, NC 27560
phone: 919.544.4035 fax: 919.544.4359

LMHT ENGINEER LICENSE NUMBER - C-1369

PROJECT: *RETAIL SHOPS*
4809 COUNTRY CLUB ROAD
WINSTON SALEM, NC

DRAWING: ELECTRICAL SHELL PLAN

Revisions

REVISION DATE

PROJECT DATE 6/19/2019
Drawn By JP
Checked By CTT
Sheet No. E111