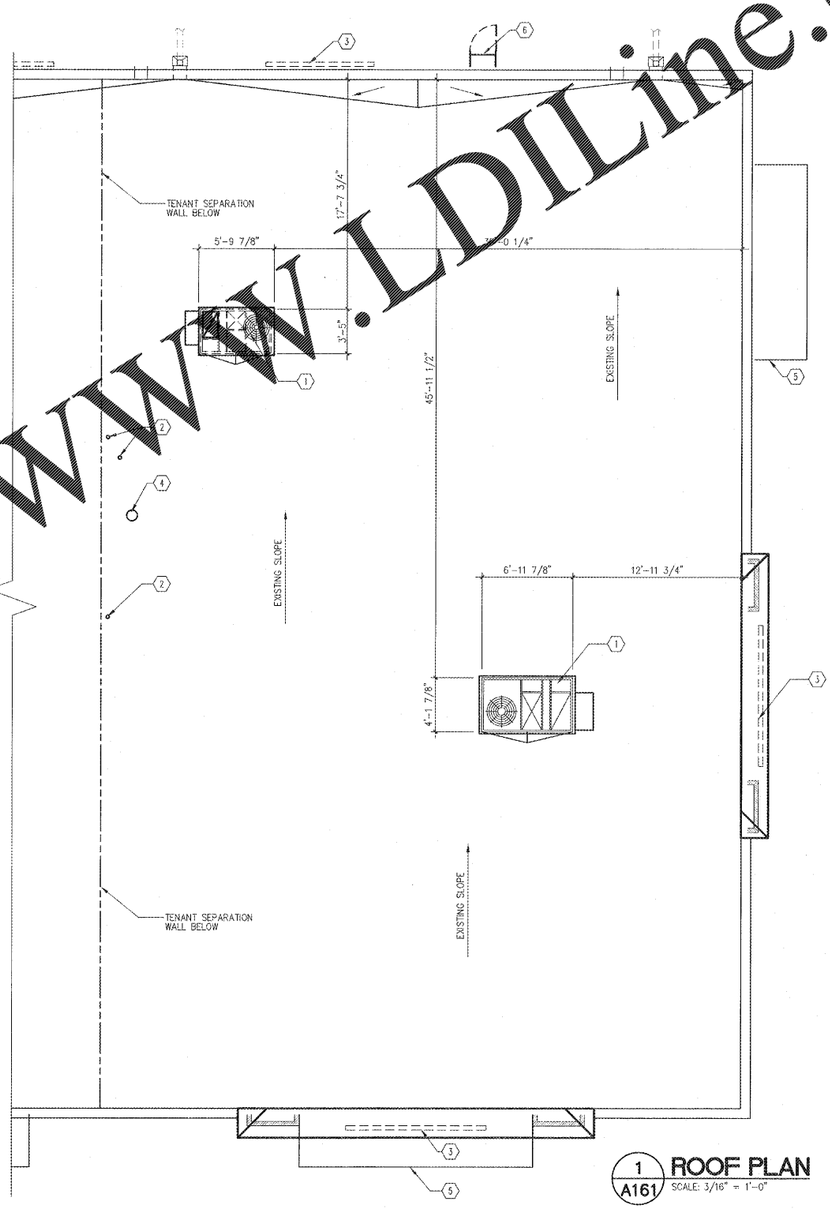

1 A161 **ROOF PLAN**
SCALE: 3/16" = 1'-0"

WALL TYPE LEGEND

- EXISTING 6" METAL STUD EXTERIOR WALL – 1/2" OSB SHEATHING ON EXTERIOR FACE OF STUDS– REFER TO EXTERIOR ELEVATIONS FOR FINISH
- EXISTING BRICK VENEER
- EXISTING 2 HOUR TENANT SEPARATION WALL PER UL #419
- NEW METAL STUD FRAMING – SEE GENERAL FINISH NOTES ON SHEET A141
- SOUND ATTENUATION

DIMENSION NOTES:

- 3'-0" — TO FACE OF STUD
- 3'-0" MIN. — MINIMUM DIMENSION ALLOWED (MAY BE MORE)
- 3'-0" MAX. — MAXIMUM DIMENSION ALLOWED (MAY BE LESS)
- 3'-0" CLR. — EXACT DISTANCE BETWEEN FINAL FINISHED SURFACES (ALL DIMENSIONS ARE TO FACE OF FRAMING UNLESS OTHERWISE NOTED)
- 3'-0" VERIFY — TARGET DIMENSION WHICH MAY NOT BE ACHIEVED IN FIELD – BE AWARE OF POSSIBLE CHANGE
- ALIGN — ALIGN THESE FINISH SURFACES

GENERAL NOTES

1. G.C. TO COORDINATE ALL ROOF PENETRATIONS WITH MECHANICAL AND PLUMBING CONTRACTOR.

CONSTRUCTION NOTES

1. MECHANICAL HVAC UNIT – REFER TO MECHANICAL DRAWINGS. STRUCTURAL REQUIREMENTS PROVIDED UNDER SEPARATE SHELL PERMIT.
2. PLUMBING VENT-- RE: PLUMBING DWGS
3. EXTERIOR WALL SIGNAGE LOCATION. EC TO COORDINATE WITH SIGN VENDOR AND PROVIDE ELECTRICAL SUPPLY AT SIGN LOCATIONS AS REQUIRED. SEE ELECT. FOR J-BOX LOCATIONS. SIGNAGE UNDER SEPARATE PERMIT.
4. RESTROOM EXHAUST – REFER TO MECHANICAL DRAWINGS
5. LINE OF EXISTING CANOPY BELOW.
6. EXTERIOR ROOFTOP ACCESS LADDER INSTALLED ON SHELL BUILDING PLANS UNDER SEPARATE PERMIT.

Order Plans @ WWW.LDILine.com

LMIT Project No. 19120.01

THIS DRAWING IS THE PROPERTY OF THE ARCHITECT AND MAY NOT BE REPRODUCED OR USED WITHOUT HIS WRITTEN PERMISSION

LMIT Associates
Architecture
3005 Carrington Mill Blvd
Morrisville, NC 27560
phone 919.544.9399 fax 919.544.9399

PROJECT: *SHERWIN–WILLIAMS*
4809 COUNTRY CLUB ROAD
SUITE 103
WINSTON-SALEM, NC 27104

DRAWING: ROOF PLAN

Revisions

REVISION DATE

PROJECT DATE 6/24/2019

Drawn By MTP

Checked By TD

Sheet No. A161