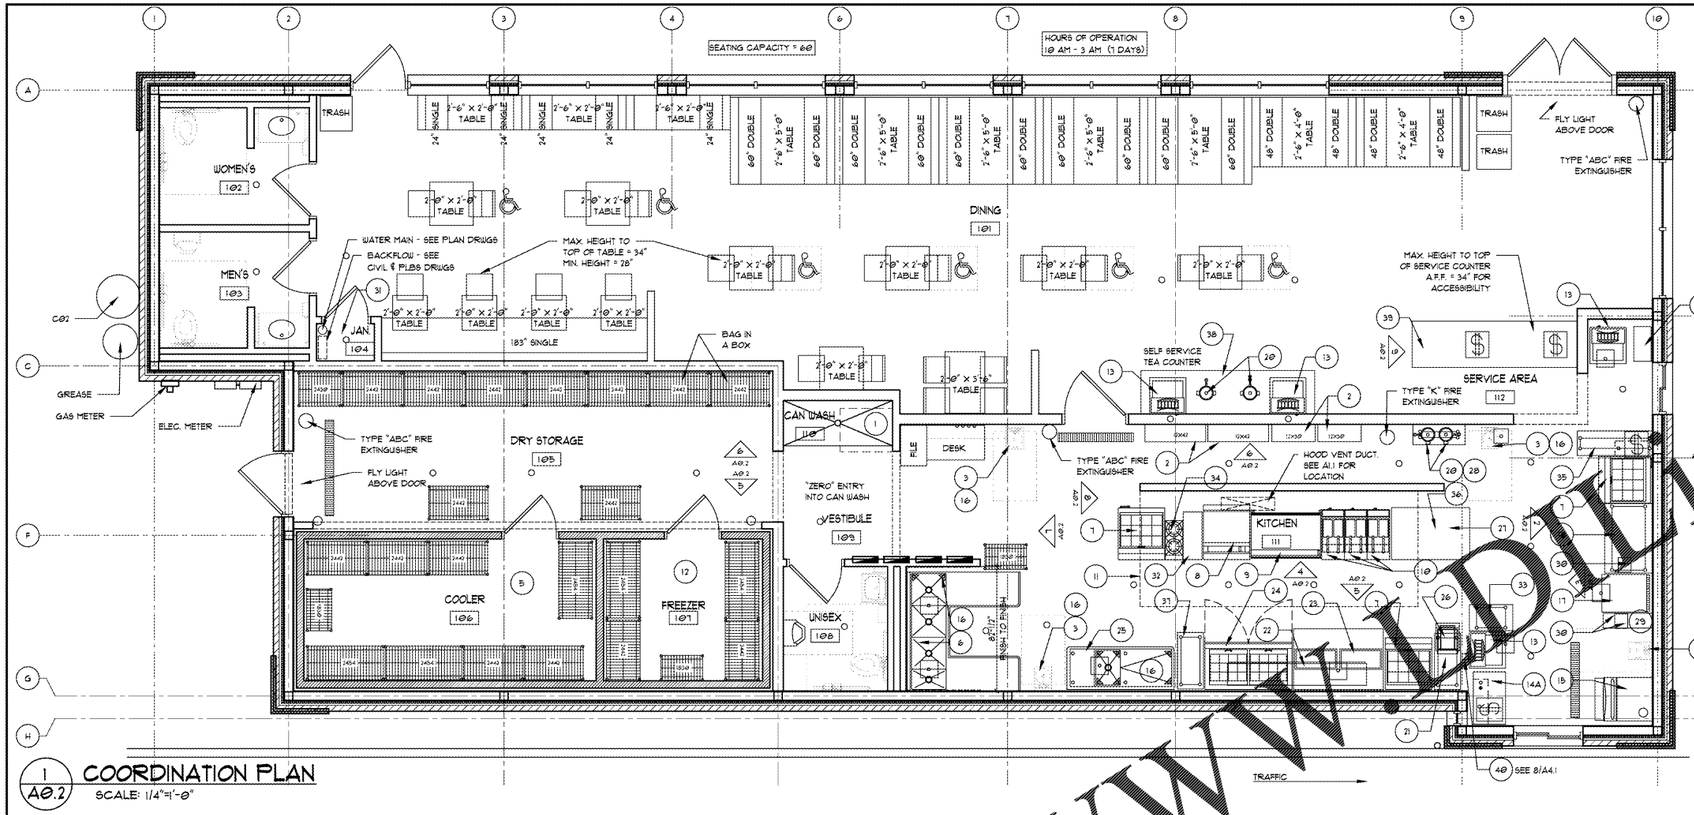

1 A0.2 **COORDINATION PLAN**
SCALE: 1/4"=1'-0"

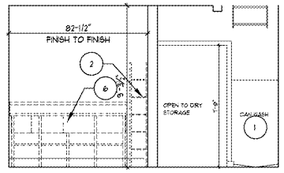

7 A0.2 **ELEVATION**
SCALE: 1/4"=1'-0"

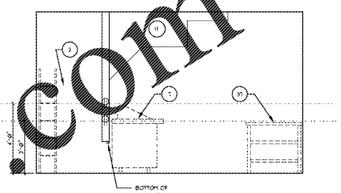

8 A0.2 **ELEVATION**
SCALE: 1/4"=1'-0"

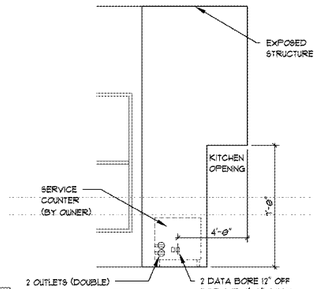

9 A0.2 **ELEVATION**
SCALE: 1/4"=1'-0"

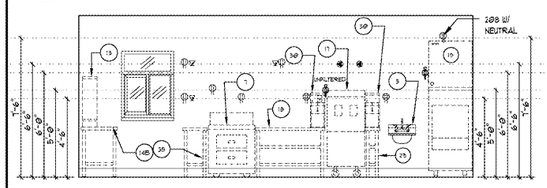

2 A0.2 **ELEVATION**
SCALE: 1/4"=1'-0"

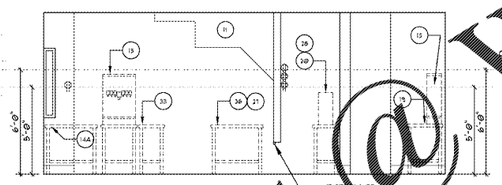

3 A0.2 **ELEVATION**
SCALE: 1/4"=1'-0"

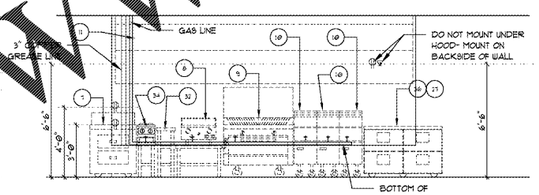

4 A0.2 **ELEVATION**
SCALE: 1/4"=1'-0"

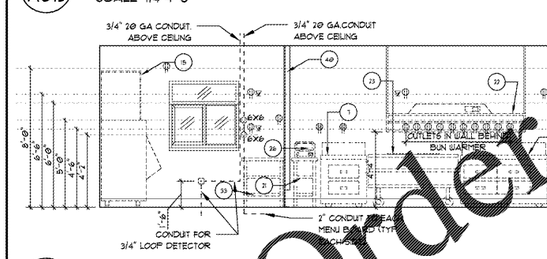

5 A0.2 **ELEVATION**
SCALE: 1/4"=1'-0"

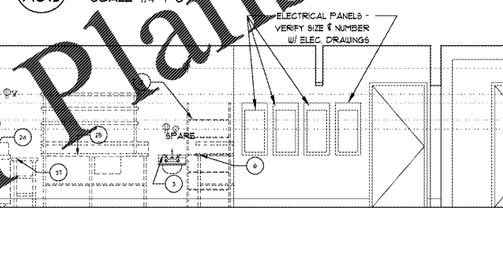

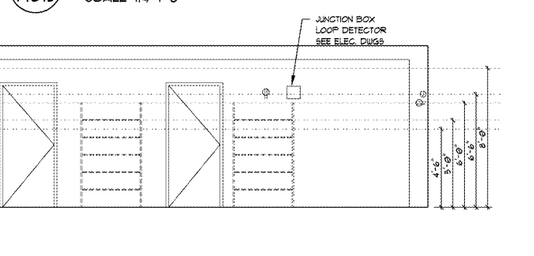

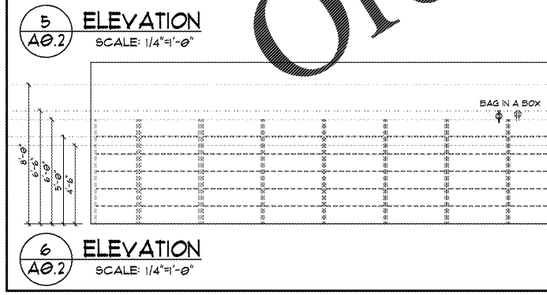

6 A0.2 **ELEVATION**
SCALE: 1/4"=1'-0"

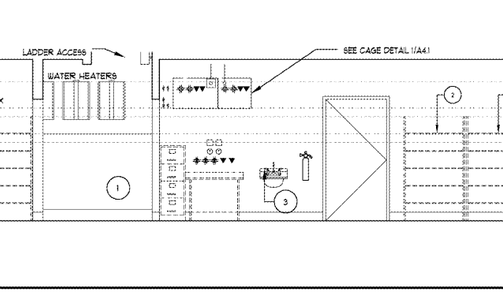

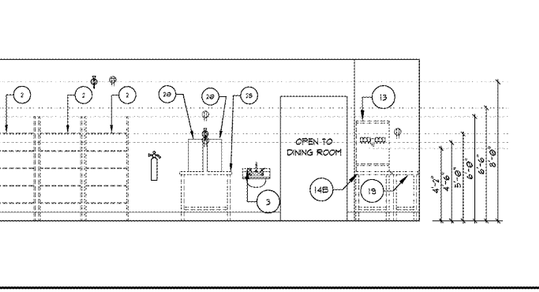

LEGEND

DUPLEX RECEPTACLE	JUNCTION BOX
QUAD RECEPTACLE	GAS CONNECTION
208V/3Φ	FILTERED COLD WATER
208V/1Φ	
TELE/DATA OUTLET	

OWNER'S EQUIPMENT LEGEND (N.I.C.)

NO.	DESCRIPTION	MANUFACTURER	MODEL NUMBER	SUPPLIED BY: OWNER	SUPPLIED BY: GC	INSTALL BY GC
1	CAN WASH AREA				•	
2	DRY STORAGE SHELVING RACKS			•		
3	WALL MOUNTED HAND SINKS	TITAN STAINLESS		•		•
4	STORAGE SHELVING RACKS (WALK-INS)			•		
5	WALK-IN FREEZER	THERMORITE			•	•
6	(4) COMPARTMENT SINK	TITAN STAINLESS	CUSTOM-BUILT	•		
7	(2) DRAWER SANDWICH/ SALAD PREP. UNIT (ON CASTERS)	DELFIELD	D4432N-12M	•		
8	CHAR. GRILL W/ STAND (ON CASTERS)	SOUTHBEND & TITAN STAINLESS	HDG-48 & CUSTOM-BUILT	•		
9	GRIDDLE W/ STAND (ON CASTERS)	SOUTHBEND & TITAN STAINLESS	F32N-CC & CUSTOM-BUILT	•		
10	(3) 40-50 LB. FRYERS (ON CASTERS)	FITCO FRIALATOR	5GS/B	•		
11	HOOD W/ EXHAUST AND ANSUL SYSTEM	CAPTIVE-AIRE	3242ND-1-ACPSP-P	•		
12	WALK-IN COOLER	THERMORITE			•	•
13	(2) CARBONATED BEVERAGE MACHINE W/ ICE BIN	SUPPLIED BY COKE DISTRIBUTOR		•		
14A	STAINLESS STEEL WORK TABLE (REGISTER TABLE)	TITAN STAINLESS	CUSTOM-BUILT- RT HAND LAYOUT8	•		
14B	STAINLESS STEEL WORK TABLE (REGISTER TABLE)	TITAN STAINLESS	CUSTOM-BUILT- LT HAND LAYOUT8	•		
15	ICE MAKER W/BIN	MANITOUOC	RCUF-1000	•		
16	STAINLESS STEEL SPLASH GUARDS	TITAN STAINLESS	CUSTOM-BUILT	•		
17	MILKSHAKE MACHINE (ON CASTERS)	TAYLOR	444 SHAKE FREEZER	•		
18	4'-0"X2'-9" STAINLESS STEEL SHAKE WORK TABLE	TITAN STAINLESS	CUSTOM-BUILT	•		
19	1'-0"X1'-1" STAINLESS STEEL WALK UP TABLE	TITAN STAINLESS	CUSTOM-BUILT	•		
20	TEA DISPENSERS			•		
21	1'-6"X3'-5" STAINLESS STEEL WORK TABLE FOR QUESADILLA GRILL	TITAN STAINLESS	CUSTOM-BUILT	•		
22	BUN WARMER	WENNY PENNY	BW-8	•		
23	STEAM TABLE (ON CASTERS) W/ DROP IN WELLS	APW WYOTT & TITAN STAINLESS	(2) HPU-23 & CUSTOM-BUILT	•		
24	(2) DRAWER SANDWICH/ SALAD PREP. UNIT (ON CASTERS)	DELFIELD	4460N-12M	•		
25	VEGETABLE PREP. SINK	TITAN STAINLESS	CUSTOM-BUILT	•		
26	PRO-MAX SMOOTH TWO-SIDED GRILL	STAR	GR1636	•		
27	(4) DRAWER UNDER-COUNTER REFRIGERATOR (ON CASTERS)	TRUE	TUC-48D-4	•		
28	1'-3"X3'-1" STAINLESS STEEL TEA TABLE	TITAN STAINLESS	CUSTOM-BUILT	•		
29	10'-11/4"X2'-10" STAINLESS STEEL PICK-UP WORK TABLE	TITAN STAINLESS	CUSTOM-BUILT	•		
30	(2) DRINK MIXERS	TAYLOR (RAZZLE BLENDER)	BC10	•		
31	DINING ROOM MOP SINK					
32	1'-1"X2'-8" STAINLESS STEEL CHARGRILL WORK TABLE	TITAN STAINLESS	CUSTOM-BUILT	•		
33	2'-1"X2'-6" STAINLESS STEEL PICKUP WORK TABLE	TITAN STAINLESS	CUSTOM-BUILT	•		
34	TWO BURNER GAS HOT PLATE	VOLLRATH	40136	•		
35	1'-9"X4'-4" STAINLESS STEEL WALK-UP REGISTER WORK TABLE	TITAN STAINLESS	CUSTOM-BUILT	•		
36	3'-0"X4'-6" STAINLESS STEEL FRY WORK TABLE	TITAN STAINLESS	CUSTOM-BUILT	•		
37	1'-6"X3'-3" STAINLESS STEEL WORK TABLE	TITAN STAINLESS	CUSTOM-BUILT	•		
38	2'-8"X1'-6" STAINLESS STEEL BEVERAGE WORK TABLE	TITAN STAINLESS	CUSTOM-BUILT	•		
39	STAINLESS STEEL REGISTER TABLE	TITAN STAINLESS	CUSTOM-BUILT	•		
40	4" SQUARE STAINLESS STEEL WRAP. SEE 8/A4.1	TITAN STAINLESS	CUSTOM-BUILT		•	•

NOTES:
1. ALL FOOD SERVICE EQUIPMENT MUST MEET ANSI SANITATION STANDARDS.
2. VERIFY EQUIPMENT WITH OWNER'S REFRIGERATION EQUIPMENT DRAWINGS.

Order Plans @ WWW.Drline.com

LINDSEY ARCHITECTURE
324 S. Elm Street, Suite 500
Greensboro, NC 27401
p. 336.617.4402
f. 336.617.4434
www.lindseyarchitecture.com

STATE OF ALABAMA
RODNEY M. LINDSEY
Lic.No. 27296
REGISTERED ARCHITECT

TAKE-OUT

2557 COBBS FORD RD
PRATTVILLE AL, 36066

MK	DATE	DESCRIPTION
		REVISIONS

COORDINATION AND EQUIPMENT PLAN

DATE 07/01/2019
DRAWN BY ERH
CHECK BY RML
JOB NO. 19-031
SHEET **A0.2**